
NAVFAC
Naval Facilities Engineering Command

MARINE CORPS BASE
CAMP LEJEUNE
"Home of Expeditionary Forces in Readiness"

MARINE CORPS LOGISTICS BASE CAMP LEJEUNE, NORTH CAROLINA


NH100 RENOVATION OF STERILE PROCESSING AREA

ISSUE FOR BID AND CONSTRUCTION

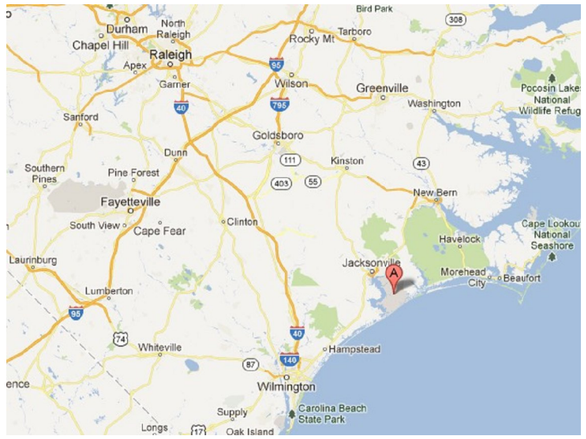

LOCATION MAP

N

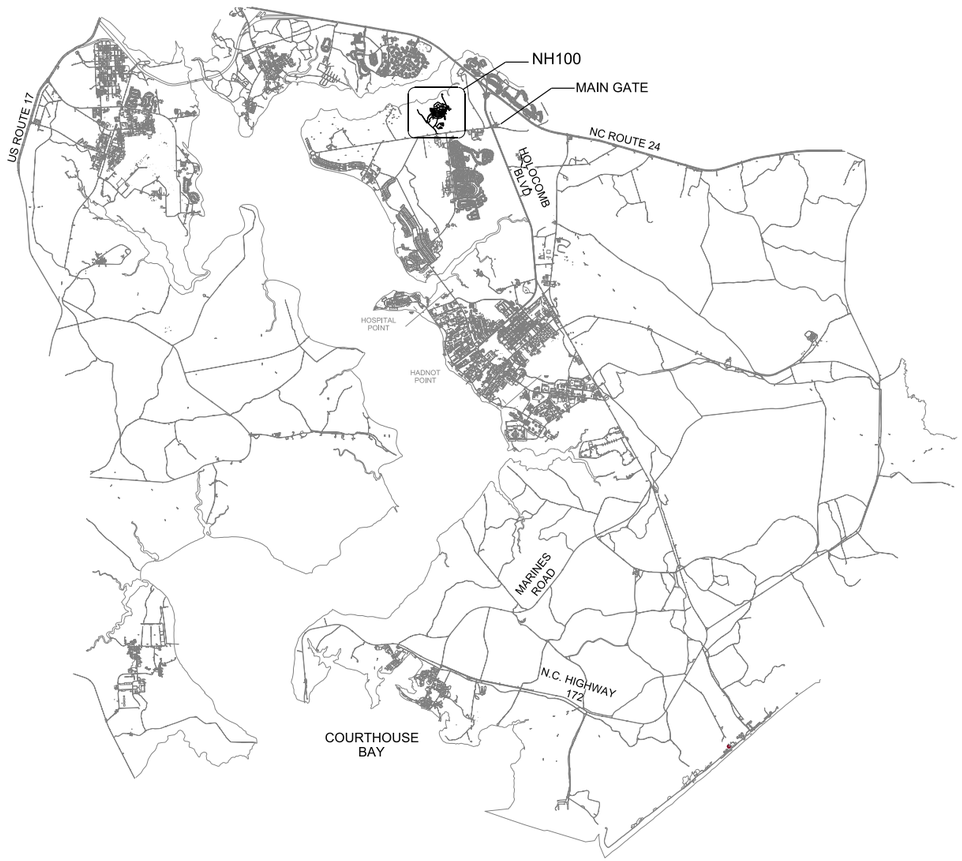

BASE MAP
NTS

N

0	ISSUE FOR BID & CONSTRUCTION	10-30-17	SA
CTM	DESCRIPTION	DATE	APPR

STATE OF SOUTH CAROLINA
JAMES T. ALLEN
1762
REGISTERED ARCHITECT
10-30-2017
SEAL

CH2MHILL
6600 Peachtree Dunwoody
Suite 600
Atlanta, GA 30328
CLARK NEXSEN
Architecture & Engineering

A/E INFO

APPROVED

FOR COMMANDER NAVFAC

ACTIVITY

SATISFACTORY TO DATE OCT 2017

DES	DRW	CHK
VG	VG	SA

<<PM/DM>> SA

BRANCH MANAGER

CHIEF ENG/ARCH XXX

NAVAL FACILITIES ENGINEERING COMMAND

DEPARTMENT OF THE NAVY
NAVAL FACILITIES ENGINEERING COMMAND
MIDLANT

NAVAL FACILITIES ENGINEERING COMMAND
CAMP LEJEUNE, NORTH CAROLINA

ROICC CAMP LEJEUNE

CAMP LEJEUNE, NORTH CAROLINA
MCLB CAMP LEJEUNE NH100 RENOVATION
OF STERILE PROCESSING AREA

COVER SHEET

SCALE: NONE
EPROJECT NO.: XXXXXXX
CONSTR. CONTR. NO.: N62583-11-D-0533, Task Order WE30
NAVFAC DRAWING NO.: 60020897
SHEET 1 OF 86

G-001

DRAWFORM REVISION: 10 MARCH 2009

PLOT TIME: 6:04 PM
PLOT DATE: 03/18/2014

678968

PLOT DATE: 30-OCT-2017 PLOT TIME: 11:49

SEQ No.	DRAWING No.	NAVFAC DRAWING No.	DRAWING TITLE	REVISION
	General			
1	G-001	60020872	COVER SHEET	0
2	G-002	60020873	INDEX OF DRAWINGS	0
	Civil			
3	C-101	60020874	CIVIL SITE & UTILITY PLAN	0
	Architectural			
4	A-001	60020875	GENERAL NOTES, LEGENDS AND ABBREVIATIONS	0
5	A-002	60020876	PARTITION TYPES	0
6	AD110	60020877	LEVEL 1 - OVERALL DEMOLITION FLOOR PLAN	0
7	AD111	60020878	LEVEL 1 - DEMOLITION FLOOR PLAN - SECTOR 1	0
8	AD112	60020879	LEVEL 1 - DEMOLITION FLOOR PLAN - SECTOR 2	0
9	AD113	60020880	LEVEL 1 - DEMOLITION FLOOR PLAN - SECTOR 3	0
10	AD114	60020881	LEVEL 1 - DEMOLITION FLOOR PLAN - SECTOR 4	0
11	A-110	60020882	LEVEL 1 - OVERALL FLOOR PLAN	0
12	A-111	60020883	LEVEL 1 FLOOR PLAN - SECTOR 1	0
13	A-112	60020884	LEVEL 1 FLOOR PLAN - SECTOR 2	0
14	A-113	60020885	LEVEL 1 FLOOR PLAN - SECTOR 3	0
15	A-114	60020886	LEVEL 1 FLOOR PLAN - SECTOR 4	0
16	A-121	60020887	LEVEL 2 & 3 - DEMO, FLOOR & ROOF PLANS - SECTOR 1	0
17	A-131	60020888	LEVEL 1 - REFLECTED CEILING PLAN - SECTOR 1	0
18	A-132	60020889	LEVEL 1 - REFLECTED CEILING PLAN - SECTOR 2	0
19	A-133	60020890	LEVEL 1 - REFLECTED CEILING PLAN - SECTOR 3	0
20	A-134	60020891	LEVEL 1 - REFLECTED CEILING PLAN - SECTOR 4	0
21	A-501	60020892	DETAILS	0
22	A-601	60020893	FINISH AND DOOR SCHEDULES	0
23	A-602	60020894	DOOR AND FRAME TYPES	0
	Fire Suppression			
24	F-001	60020895	FIRE PROTECTION LEGEND, NOTES & ABBREVIATIONS	0
25	F-110	60020896	LEVEL 1 - FIRE SUPPRESSION PLAN	0
	Fire Alarm			
26	FA001	60020897	FIRE PROTECTION LEGEND, NOTES & ABBREVIATIONS	0
27	FA110	60020898	LEVEL 1 - FIRE ALARM PLAN	0
	Plumbing			
28	P-101	60020899	LEVEL 0 - PLUMBING WASTE AND VENT PLAN - SECTOR 1	0
29	P-111	60020900	LEVEL 1 - PLUMBING WATER PLAN - SECTOR 1	0
30	P-112	60020901	LEVEL 1 - PLUMBING WASTE AND VENT PLAN - SECTOR 1	0
31	P-901	60020902	PLUMBING ISOMETRIC DETAILS	0
	Mechanical			
32	M-001	60020903	GENERAL NOTES, LEGENDS AND ABBREVIATIONS	0
33	M-002	60020904	GENERAL NOTES, LEGENDS AND ABBREVIATIONS	0
34	MD110	60020905	LEVEL 1 - OVERALL HVAC DEMOLITION FLOOR PLAN	0
35	MD111	60020906	LEVEL 1 - HVAC DEMOLITION PLAN - AREA 3	0
36	MD112	60020907	LEVEL 1 - HVAC DEMOLITION PLAN - LOWER AREA 1&2	0
37	MD113	60020908	LEVEL 1 - HVAC DEMOLITION PLAN - AREA 4	0
38	MD114	60020909	LEVEL 1 - HVAC DEMOLITION PLAN - UPPER AREA 1&2	0
39	MD301	60020910	MECHANICAL ROOM DEMOLITION SECTIONS	0
40	MD401	60020911	MECHANICAL ROOM M108 ENLARGED DEMOLITION PLAN	0
41	MH110	60020912	LEVEL 1 - HVAC OVERALL FLOOR PLAN	0
42	MH111	60020913	LEVEL 1 - HVAC FLOOR PLAN - SECTOR 1	0
43	MH112	60020914	LEVEL 1 - HVAC FLOOR PLAN - SECTOR 2	0
44	MH113	60020915	LEVEL 1 - HVAC FLOOR PLAN - SECTOR 3	0
45	MH114	60020916	LEVEL 1 - HVAC FLOOR PLAN - SECTOR 4	0
46	MH301	60020917	HVAC SECTIONS	0
47	MH302	60020918	HVAC SECTIONS	0
48	MH401	60020919	LEVEL 1 - ENLARGED HVAC PLAN - MECH RM M108	0
49	MH402	60020920	LEVEL 2 - ENLARGED HVAC PLAN - MECH RM M208	0
50	MH403	60020921	ENLARGED HVAC ROOF PLAN	0
51	MP111	60020922	LEVEL 1 - PIPING PLAN - SECTOR 1	0
52	MP112	60020923	LEVEL 1 - PIPING PLAN - SECTOR 2	0
53	MP113	60020924	LEVEL 1 - PIPING PLAN - SECTOR 3	0
54	MP114	60020925	LEVEL 1 - PIPING PLAN - SECTOR 4	0
55	MP301	60020926	MECHANICAL PIPING - SECTIONS	0
56	MP302	60020927	MECHANICAL PIPING - SECTIONS	0
57	MP401	60020928	ENLARGED MECHANICAL PIPING PLAN - MECH RM M108	0
58	MP402	60020929	ENLARGED MECHANICAL PIPING PLAN - MECH RM M208	0
59	M-501	60020930	MECHANICAL DETAILS	0
60	M-502	60020931	PIPING DETAILS	0
61	M-503	60020932	PIPING DETAILS	0
62	M-504	60020933	PIPING DETAILS	0
63	M-601	60020934	MECHANICAL SCHEDULES	0
64	M-602	60020935	MECHANICAL SCHEDULES	0
65	M-603	60020936	MECHANICAL SCHEDULES	0

SEQ No.	DRAWING No.	NAVFAC DRAWING No.	DRAWING TITLE	REVISION
	Mechanical			
66	MI601	60020937	CONTROL SCHEMATIC AND SEQUENCE - AHU-28A-01	0
67	MI602	60020938	CONTROL SCHEMATIC AND SEQUENCE - AHU-28-01	0
68	MI603	60020939	CONTROL SCHEMATIC AND ARCHITECTURE AHU-28-01	0
69	MI604	60020940	SEQUENCE OF OPERATION AND POINTS LIST AHU-28-01	0
	Electrical:			
70	E-001	60020941	ELECTRICAL LEGEND AND NOTES - SHEET 1	0
71	E-002	60020942	ELECTRICAL LEGEND AND NOTES - SHEET 2	0
72	ES100	60020943	ELECTRICAL SITE PLAN	0
73	ED111	60020944	LEVEL 1 - ELECTRICAL DEMOLITION PLAN - SECTOR 1	0
74	ED112	60020945	LEVEL 1 - ELECTRICAL DEMOILITION PLAN - SECTOR 2	0
75	ED113	60020946	LEVEL 1 - ELECTRICAL DEMOLITION PLAN - SECTOR 3	0
76	ED114	60020947	LEVEL 1 - ELECTRICAL DEMOLITION PLAN - SECTOR 4	0
77	EP111	60020948	LEVEL 1 - POWER PLAN - SECTOR 1	0
78	EP112	60020949	LEVEL 1 - POWER PLAN - SECTOR 2	0
79	EP121	60020950	ROOF POWER PLAN - SECTOR 1	0
80	EP401	60020951	MECHANICAL EQUIPMENT ROOM ENLARGED PLAN	0
81	EL111	60020952	LEVEL 1 - LIGHTING PLAN - SECTOR 1	0
82	EL112	60020953	LEVEL 1 - LIGHTING PLAN - SECTOR 2	0
83	EL113	60020954	LEVEL 1 - LIGHITNG PLAN - SECTOR 3	0
84	EL114	60020955	LEVEL 1 - LIGHTING PLAN - SECTOR 4	0
85	E-501	60020956	ELECTRICAL SECTIONS AND DETAILS	0
86	E-610	60020957	LIGHTING FIXTURE AND PANELBOARD SCHEDULES	0

GENERAL NOTES

A. SCREENED TEXT - "FUTURE"

SOLID TEXT - CURRENT SUBMITTAL

NO	DESCRIPTION	DATE	APPR
0	ISSUE FOR BID & CONSTRUCTION	10-30-17	SA

NAVFAC

STATE OF SOUTH CAROLINA · JAMES T. ALLEN · 1762 · SPARTANBURG, S.C. · REGISTERED ARCHITECT

10-30-2017 SEAL

CH2MHILL
6600 Peachtree Dunwoody
Suite 600
Atlanta, GA 30328

CLARK NEXSEN
Architecture & Engineering

A/E INFO

APPROVED

FOR COMMANDER NAVFAC

ACTIVITY

SATISFACTORY TO DATE OCT 2017

DES	DVG	DRW	DVG	CHK	TE
<<PM/DM>>					TE

BRANCH MANAGER

CHIEF ENG/ARCH XXX

NAVAL FACILITIES ENGINEERING COMMAND

DEPARTMENT OF THE NAVY
NAVAL FACILITIES ENGINEERING COMMAND
CAMP LEJEUNE, NORTH CAROLINA
MIDLANT

ROICC CAMP LEJEUNE

CAMP LEJEUNE, NORTH CAROLINA
MCLB CAMP LEJEUNE NH100 RENOVATION
OF STERILE PROCESSING AREA

INDEX OF DRAWINGS

SCALE: NONE

EPROJECT NO.: XXXXXX

CONSTR, CONTR, NO.
N62583-11-D-0533, Task Order WE30

NAVFAC DRAWING NO.
60020873


SHEET 2 OF 86

G-002

DRAWFORM REVISION: 10 MARCH 2009

PLOT DATE: 03/18/2014 PLOT TIME: 6:04 PM

678968 PLOT DATE: 30-OCT-2017 PLOT TIME: 11:49

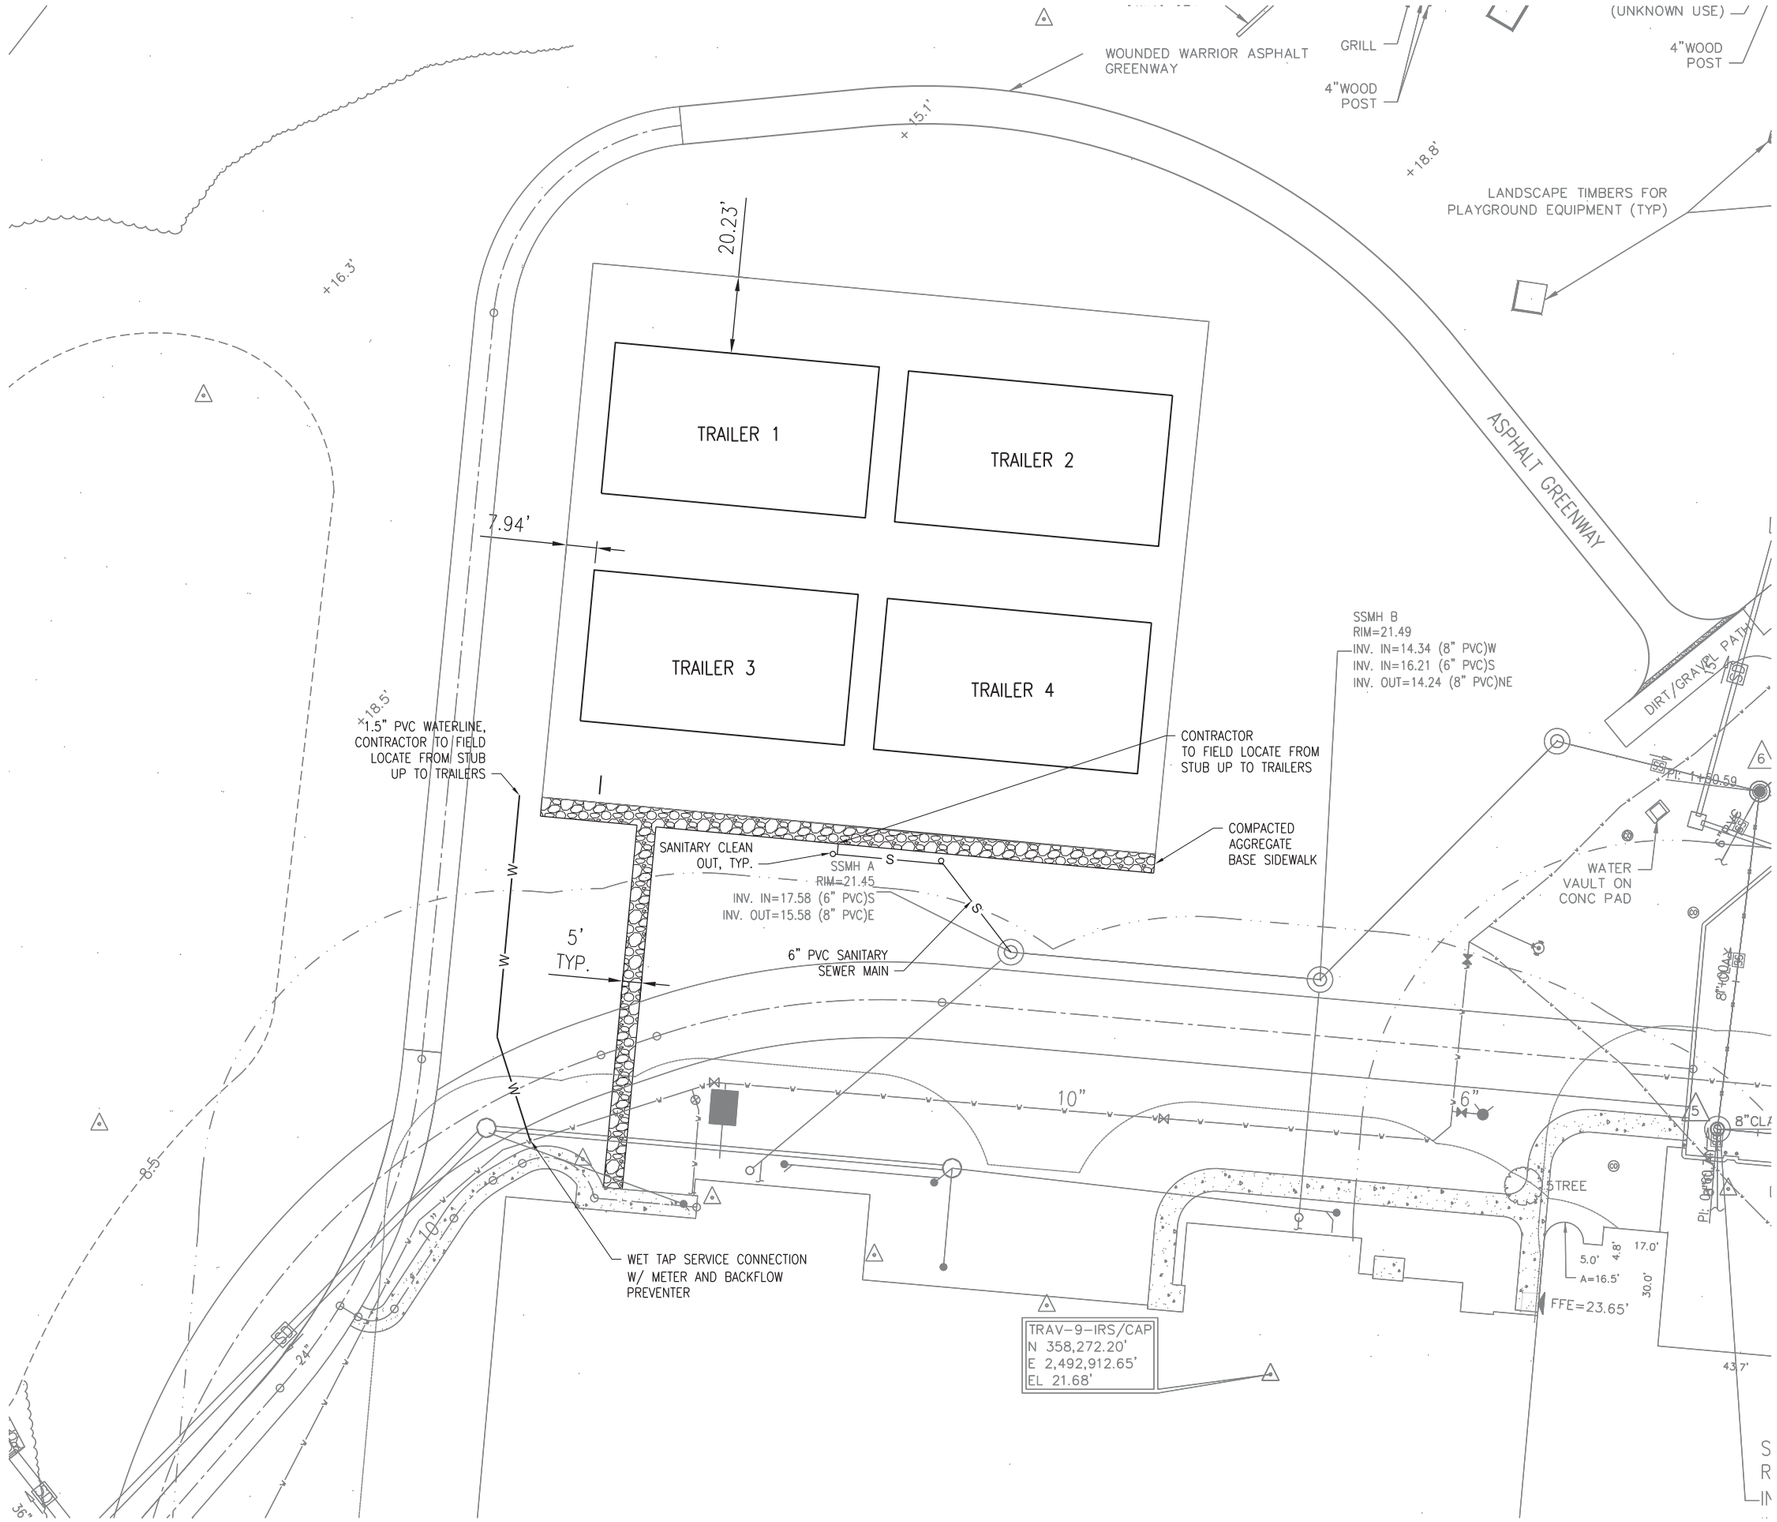

NOTES

A. CONTRACTOR TO LAYOUT TRAILERS AND PROVIDE FIRE PROTECTION TO COMPLY WITH THE REQUIREMENTS LISTED IN UFC 3-600-01.

GRAPHIC SCALE

N

0 20 40 60

1"=20'

APPR	DATE	DESCRIPTION
SA	10-30-17	0 ISSUE FOR BID & CONSTRUCTION

NAVFAC

NORTH CAROLINA PROFESSIONAL ENGINEER SEAL 032459 JOSHUA D. CORUM 10/30/17

CH2MHILL
6600 Peachtree Dunwoody
Suite 600
Atlanta, GA 30328
CLARK NEXSEN
Architecture & Engineering

A/E INFO

APPROVED

FOR COMMANDER NAVFAC

ACTIVITY

SATISFACTORY TO DATE OCT 2017

DES JC DRW JC CHK SA

<<PM/DM>>

BRANCH MANAGER

CHIEF ENG/ARCH XXX

NAVAL FACILITIES ENGINEERING COMMAND

DEPARTMENT OF THE NAVY
NAVAL FACILITIES ENGINEERING COMMAND
MIDLANT

ROICC CAMP LEJEUNE

CAMP LEJEUNE, NORTH CAROLINA
MCLB CAMP LEJEUNE NH100 RENOVATION
OF STERILE PROCESSING AREA

CIVIL SITE & UTILITY PLAN

SCALE: 1"=20'

EPROJECT NO.: XXXXXXX

CONSTR. CONTR. NO. N62583-11-D-0533, Task Order WE30

NAVFAC DRAWING NO. 60020874

SHEET 3 OF 86

C-101

DRAWFORM REVISION: 10 MARCH 2009

PLOT DATE: 03/18/2014 PLOT TIME: 6:04 PM


678968 PLOT DATE: $PLOTDATE PLOT TIME: $PLOTTIME

ARCHITECTURAL ABBREVIATIONS

@	AT
Ø	DIAMETER
°	DEGREE
℄	CENTERLINE
AC	ACOUSTICAL TILE
ACP	ALUMINUM CHECKER PLATE
ACT	ACOUSTICAL CEILING TILE
ADA	AMERICANS WITH DISABILITIES ACT
AF-(#)	ACCESS FLOOR - TYPE
AFF	ABOVE FINISH FLOOR
ALUM	ALUMINUM
AMHS	AUTOMATED MATERIAL HANDLING SYSTEM
AM&M	ALTERNATE MATERIALS AND METHODS
ANSI	AMERICAN NATIONAL STANDARDS INSTITUTE
APPROX	APPROXIMATE
ARCH	ARCHITECTURAL
ASCE	AMERICAN SOCIETY OF CIVIL ENGINEERS
ASME	AMERICAN SOCIETY OF MECHANICAL ENGINEERS
ASTM	AMERICAN SOCIETY FOR TESTING AND MATERIALS
AWT	ACOUSTICAL WALL TREATMENT
B/	BOTTOM OF
BD	BOARD
BLDG	BUILDING
BLKG	BLOCKING
BM	BEAM
BOS	BOTTOM OF STEEL
CF	CUBIC FEET
CFM	CUBIC FEET PER MINUTE
CG	CORNER GUARD
CHK	CHECKERED
CI	CODE INTERPRETATION
CIP	CAST-IN PLACE
CJ	CONTROL JOINT
CLF	CHAIN LINK FENCE
CLG	CEILING
CLR	CLEAR
CMU	CONCRETE MASONRY UNIT
COL	COLUMN
CONC	CONCRETE
CONF	CONFERENCE
CONT	CONTINUOUS
COORD	COORDINATE
CPT-(#)	CARPET - TYPE
CR	CARD READER
CR-(#)	CRASH RAIL - TYPE
CRC	CHEMICAL RESISTANT COATING
CS	CONCRETE SEALER
CT-(#)	CERAMIC TILE - TYPE
CTR	CENTER
CWS-(#)	CLEAN ROOM WALL SYSTEM - TYPE
DAC	INTERBAY AMHS
DAT	DATUM
DF	DRINKING FOUNTAIN
DIA	DIAMETER
DIM	DIMENSION
DN	DOWN
DO	DOOR OPENING
DR	DOOR
DRB	DESIGN REVISION BULLETIN
DS	DOWNSPOUT
DTL	DETAIL
DWG	DRAWING
DW	DUMBWAITER
DWP	DEMOUNTABLE WALL PARTITION
(E)	EXISTING
EA	EACH
EIFS	EXTERIOR INSULATION FINISH SYSTEM
EJ-(#)	EXPANSION JOINT - TYPE
ELEC	ELECTRIC
EL/ELEV	ELEVATION OR ELEVATOR
EM-(#)	ENTRANCE MAT - TYPE
EMERG	EMERGENCY
EOD	EDGE OF DECK
EQ	EQUAL
EQUIP	EQUIPMENT
EXP	EXPOSED
EXT	EXTERIOR
FACT	FACTORY
FE-(#)	FIRE EXTINGUISHER - TYPE
FF	FINISH FLOOR
FF&E	FURNITURE, FIXTURES AND EQUIPMENT
FFU	FAN FILTER UNIT
FG	FINISH GRADE
FIN	FINISH
FLG	FLASHING
FLR	FLOOR
FM	FACTORY MUTUAL
FMS	FACILITIES MANAGEMENT SYSTEM
FO	FACE OF
FOC	FACE OF CONCRETE
FOF	FACE OF FINISH
FOM	FACE OF MASONRY
FOP	FACE OF PANEL
FOS	FACE OF STUDS / STEEL
FOUP	FRONT OPENING UNIFIED POD
FRP	FIBERGLASS REINFORCED PLASTIC
FT	FOOT/FEET
FWP-(#)	FABRIC WRAPPED PANEL - TYPE
GA	GAUGE
GALV	GALVANIZED
GB	GRAB BAR
GB	GYPSUM BOARD
GL-(#)	GLASS - TYPE
GPM	GALLONS PER MINUTE
GR	GRILLE
GT-(#)	GROUT - TYPE
GYP	GYPSUM
GWB	GYPSUM WALL BOARD
HB	HOSE BIBB
HC	HOLLOW CORE
HDBD	HARDBOARD
HDWR	HARDWARE
HW	HOLLOW METAL
HORIZ	HORIZONTAL
HP	HIGH POINT
HPC	HIGH PERFORMANCE COATING
HR	HOUR
HS	HIGH STRENGTH
HT	HEIGHT
IBC	INTERNATIONAL BUILDING CODE
ICR	INFORMAL CONFERENCE ROOM
IECC	INTERNATIONAL ENERGY CONSERVATION CODE
IFC	INTERNATIONAL FIRE CODE
IGU	INSULTED GLASS UNIT
IMC	INTERNATIONAL MECHANICAL CODE
IN	INCH/INCHES
INSUL	INSULATION
INT	INTERIOR
IPC	INTERNATIONAL PLUMBING CODE
IWUIC	INTERNATIONAL WILDLANDS URBAN INTERFACE CODE
JT	JOINT
KEC	KITCHEN EQUIPMENT CONSULTANT
LAM	LAMINATED
LB	LOUVERED BLINDS / POUND
LP	LOW POINT
LSS	LIFE SAFETY SYSTEMS
MAQ	MAXIMUM ALLOWABLE QUANTITIES
MAS	MASONRY
MATL	MATERIAL
MAX	MAXIMUM
MB-(#)	MARKER BOARD - TYPE
MECH	MECHANICAL
MEZZ	MEZZANINE
MFR	MANUFACTURER
MIN	MINIMUM; MINUTE
MIR	MIRROR
MISC	MISCELLANEOUS
MO	MASONRY OPENING
MOU	MEMORANDUM OF UNDERSTANDING
MS	MOP SINK
MT	MARKET TRAY
MTL	METAL
NA	NOT APPLICABLE
ND	NAPKIN DISPOSAL
NEC	NATIONAL ELECTRIC CODE
NFPA	NATIONAL FIRE PROTECTION ASSOCIATION
NIC	NOT IN CONTRACT
NR	NOT FIRE RATED
NTS	NOT TO SCALE
NV	NAPKIN VENDOR
OC	ON CENTER
OFCI	OWNER FURNISHED, CONTRACTOR INSTALLED
OFOI	OWNER FURNISHED, OWNER INSTALLED
OHC	OVERHEAD COILING DOOR
OPP	OPPOSITE
OSHA	OCCUPATIONAL SAFETY AND HEALTH ASSOCIATION
P	PAINTED
PC-(#)	POLYMER COMPOSITE
PCF	PER CUBIC FOOT
PGV	PERSONAL GUIDED VEHICLE
PKG	PACKAGE
PL	PLATE
PLAM-(#)	PLASTIC LAMINATE - TYPE
PLBG	PLUMBING
PLYWD	PLYWOOD
PM	PRESSED METAL
PNL	PANEL
PR	PAIR
PRE	PRE-FINISHED
PREFAB	PREFABRICATED
PROC	PROCESS
PSI	POUNDS PER SQUARE INCH
P / T	PASS THROUGH
PT-(#)	PAINT SYSTEM - COLOR
PTD	PAPER TOWEL DISPENSER
R	RISER
RA	RETURN AIR
RAG	RETURN AIR GRILLE
RB-(#)	RESILIENT BASE - TYPE
RD	ROOF DRAIN
REF	REFERENCE
REQD	REQUIRED
RF-(#)	RESILIENT FLOORING - TYPE
RM	ROOM
RO	ROUGH OPENING
ROC	REMOTE OPERATIONS CENTER
RODI	REVERSE OSMOSIS DE-IONIZED WATER
ROM	ROUGH ORDER OF MAGNITUDE
RRD	RAPID ROOL-UP DOOR
RS-(#)	REDUCER STRIP - TYPE
S	STAIN
SAC-(#)	SUSPENDED ACOUSTICAL CEILING-TYPE
SAT	SUSPENDED ACOUSTICAL TILE
SCD	SEAT COVER DISPENSER
SD	SOAP DISPENSER
SECT	SECTION
SF	SQUARE FEET
S/H	SEALER / HARDENER
SHT	SHEET
SIB	STRUCTURAL ISOLATION BREAL
SIM	SIMILAR
S-INSUL	STEEL INSULATED
SOW	SCOPE OF WORK
SS	STAINLESS STEEL
STC	SOUND TRANSMISSION COEFFICIENT
STD	STANDARD
STL	STEEL
STRUCT	STRUCTURAL
SUSP	SUSPENDED
TBD	TO BE DETERMINED
TEMP	TEMPERED
TPD	TOILET PAPER DISPENSER
TEMP	TEMPORARY
THR	THRESHOLD
TLA	THREE LETTER ACRONYM
TOC	TOP OF CONCRETE
TOS	TOP OF STEEL
TR	TREAD
TS	TUBE STEEL
TYP	TYPICAL
UA	UNASSIGNED
UL	UNDERWRITERS LABORATORY
UMC	UNIFORM MECHANICAL CODE
UNO	UNLESS NOTED OTHERWISE
UPC	UNIFORM PLUMBING CODE
V	VENT
VDB-(#)	VISUAL DISPLAY BOARD - TYPE
VERT	VERTICAL
VEST	VESTIBULE
VIB	VIBRATION
VP	VENT PIPE
VR	VAPOR RETARDER
W/	WITH
WB-(#)	WHITE BOARD - TYPE
WC-(#)	WALLCOVERING - TYPE
WD	WOOD
WF-(#)	WINDOW FILM - TYPE
WM	WIRE MESH
W/O	WITHOUT
WP-(#)	DEMOUNTABLE PARTITION - TYPE
WT	WEIGHT
WWP	WOVEN WIRE PARTITION
WWT	WASTE WATER TREATMENT

ANNOTATION LEGEND

SYMBOLS

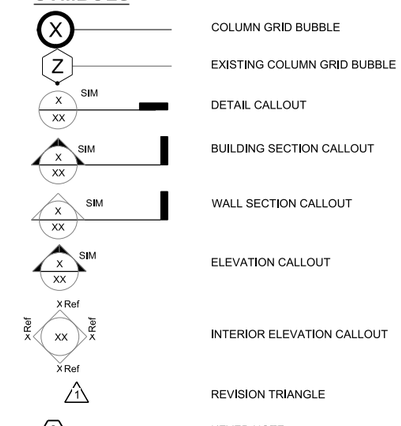

COLUMN GRID BUBBLE

EXISTING COLUMN GRID BUBBLE

DETAIL CALLOUT

BUILDING SECTION CALLOUT

WALL SECTION CALLOUT

ELEVATION CALLOUT

INTERIOR ELEVATION CALLOUT

REVISION TRIANGLE

KEYED NOTE

ELEVATION DATUM

SIGNAGE CALLOUT

FF&E CALLOUT

TAGS

ROOM NAME
C100

ROOM TAG
ROOM NUMBER

C160A

DOOR TAG
DOOR NUMBER (SEE FLOOR PLAN SHEET AND DOOR SCHEDULE)

F

WALL TAG
PARTITION TYPE (SEE SHEET A-003)

0	ISSUE FOR BID & CONSTRUCTION	10-30-17	SA
SYM	DESCRIPTION	DATE	APPR

NAVFAC

STATE OF SOUTH CAROLINA · JAMES T. ALLEN · 1762 · SPARTANBURG, S.C. · REGISTERED ARCHITECT

10-30-2017 SEAL

CH2MHILL

6600 Peachtree Dunwoody
Suite 600
Atlanta, GA 30328

CLARK NEXSEN
Architecture & Engineering

A/E INFO

APPROVED

FOR COMMANDER NAVFAC

ACTIVITY

SATISFACTORY TO DATE OCT 2017

DES JTA | DRW DMA | CHK

<<PM/DM>>

BRANCH MANAGER

CHIEF ENGR/CH XXX

NAVAL FACILITIES ENGINEERING COMMAND

DEPARTMENT OF THE NAVY
NAVAL FACILITIES ENGINEERING COMMAND
MIDLANT

NAVAL FACILITIES ENGINEERING COMMAND
CAMP LEJEUNE, NORTH CAROLINA

ROICC CAMP LEJEUNE

CAMP LEJEUNE, NORTH CAROLINA
MCLB CAMP LEJEUNE NH100 RENOVATION
OF STERILE PROCESSING AREA

GENERAL NOTES AND ABBREVIATIONS

SCALE:

EPROJECT NO.: XXXXXX

CONSTR, CONTR, NO.
N62583-11-D-0533, Task Order WE30

NAVFAC DRAWING NO.
60020875

SHEET 4 OF 86

A-001

DRAWFORM REVISION: 10 MARCH 2009


PLOT TIME: 6:04 PM

PLOT DATE: 03/18/2014

678968


PLOT DATE: $PLOTDATE

PLOT TIME: $PLOTTIME

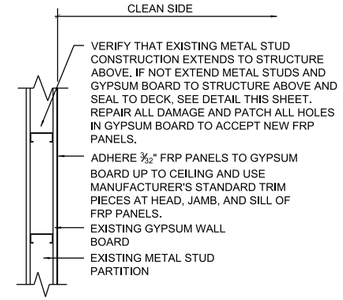


TYPE A

NOT TO SCALE

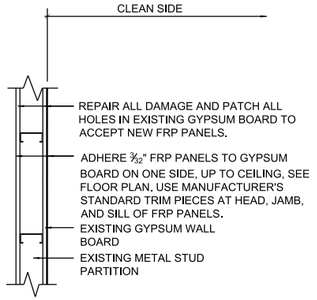


TYPE B1

NOT TO SCALE

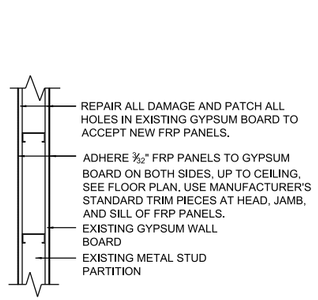


TYPE B2

NOT TO SCALE

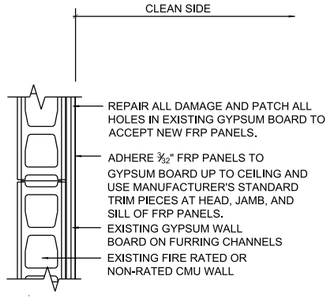


TYPE C

NOT TO SCALE

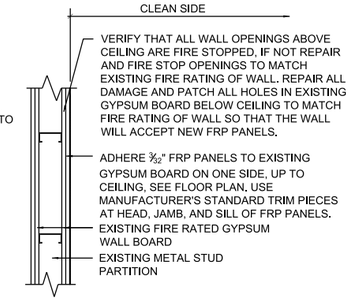


TYPE D1

NOT TO SCALE

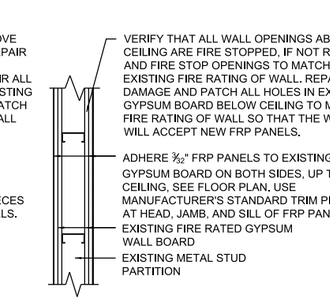


TYPE D2

NOT TO SCALE

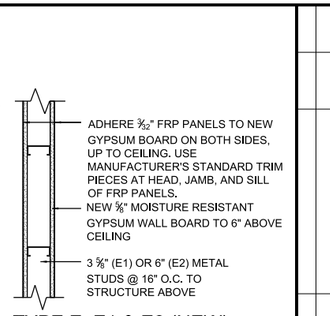


TYPE E, E1 & E2 (NEW)

NOT TO SCALE

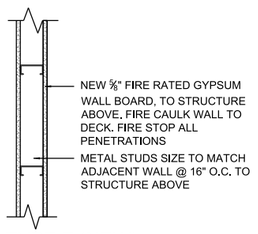


TYPE F (NEW)

NOT TO SCALE
UL # U419
1 HR

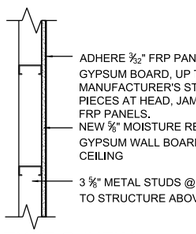


TYPE G (NEW)

NOT TO SCALE

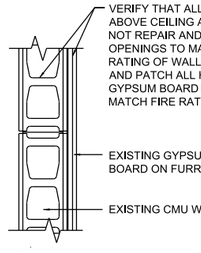


TYPE H

NOT TO SCALE

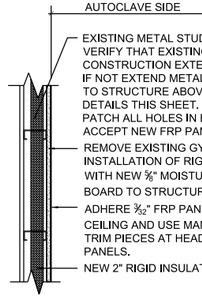


TYPE J

NOT TO SCALE

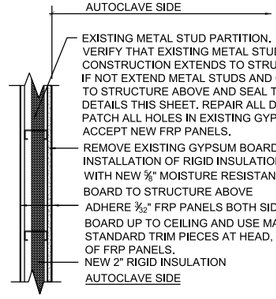


TYPE K

NOT TO SCALE

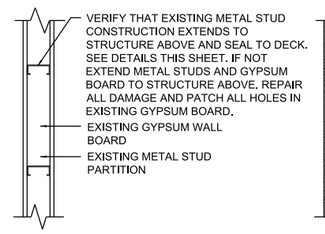

TYPE L

NOT TO SCALE

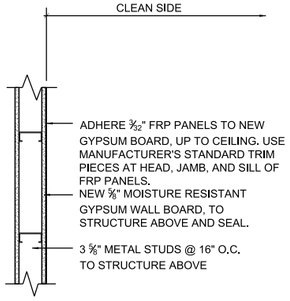


TYPE M (NEW)

NOT TO SCALE


C1 PARTITION TYPES:

1" = 1'-0"

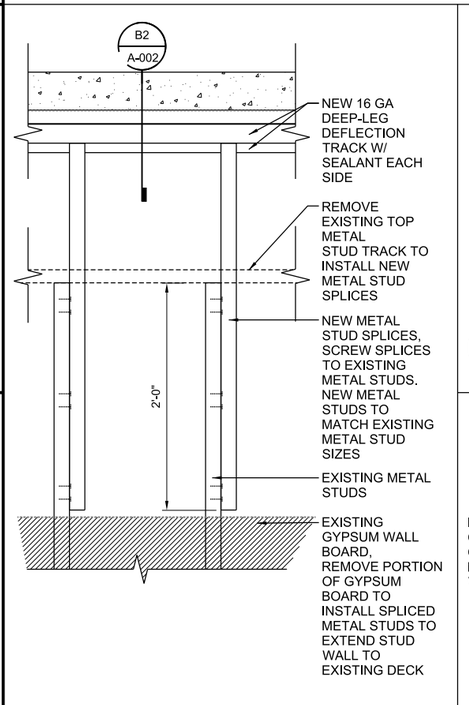

A1 METAL STUD SPLICE DETAIL


1 1/2" = 1'-0"

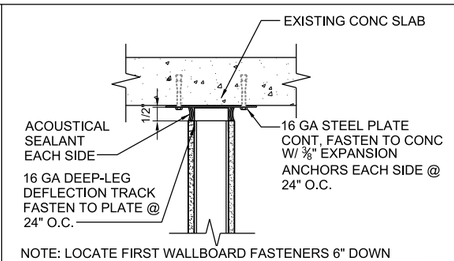

B2 PARTITION TO CONC SLAB


1 1/2" = 1'-0"

A-002

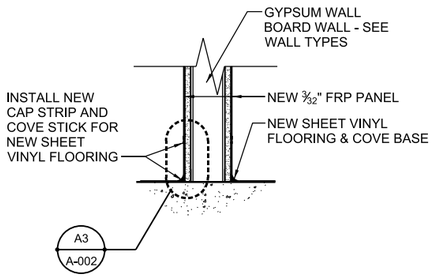

A2 SHEET VINYL @ BASE


1 1/2" = 1'-0"

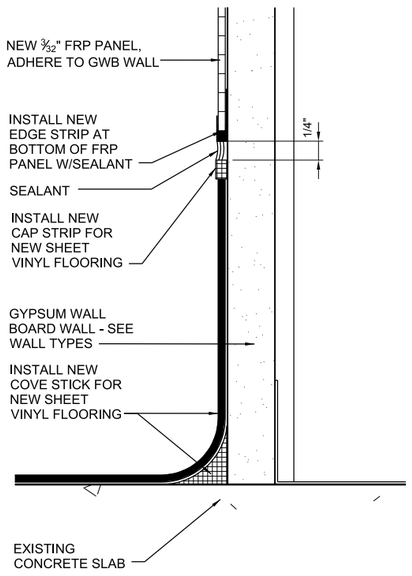

A3 ENLARGED DETAIL @ COVE OF SHEET VINYL


1'-0" = 1'-0"

A-002

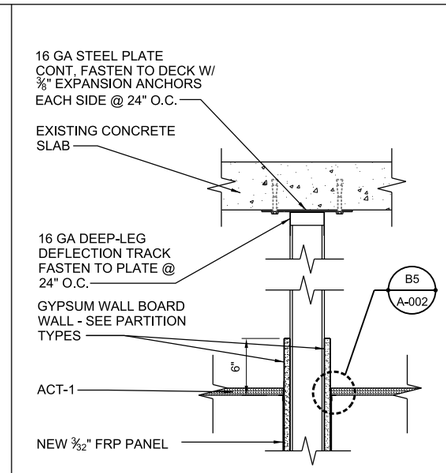

A4 PARTITION - TOP OF WALL BRACED TO STRUCT.

1 1/2" = 1'-0"

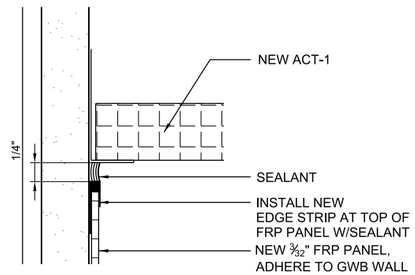

B5 ENLARGED DETAIL @ TOP OF FRP PANEL

1'-0" = 1'-0"

A-002

0 1 2 3

1"=1"

0 8" 1'4" 2'

1 1/2"=1'-0"

0	ISSUE FOR BID & CONSTRUCTION	10-30-17	SA
CHK	DESCRIPTION	DATE	APPR

NAVFAC

STATE OF SOUTH CAROLINA · JAMES T. ALLEN · 1762 · SPARTANBURG, S.C. · REGISTERED ARCHITECT

10-30-2017 SEAL

CH2MHILL
6600 Peachtree Dunwoody
Suite 600
Atlanta, GA 30328

CLARK NEXSEN
Architecture & Engineering
A/E INFO

APPROVED

FOR COMMANDER NAVFAC

ACTIVITY

SATISFACTORY TO DATE OCT 2017

DES JTA | DRW DMA | CHK JAB

<<PM/DM>>

BRANCH MANAGER

CHIEF ENGR/ARCH XXX

NAVAL FACILITIES ENGINEERING COMMAND

DEPARTMENT OF THE NAVY
NAVAL FACILITIES ENGINEERING COMMAND
MIDLANT
NAVAL FACILITIES ENGINEERING COMMAND
CAMP LEJEUNE, NORTH CAROLINA
ROICC CAMP LEJEUNE
CAMP LEJEUNE, NORTH CAROLINA
MCLB CAMP LEJEUNE NH100 RENOVATION
OF STERILE PROCESSING AREA
PARTITION TYPES

SCALE:

EPROJECT NO.: XXXXXXX

CONSTR. CONTR. NO.
N62583-11-D-0533, Task Order WE30

NAVFAC DRAWING NO.
60020876

SHEET 5 OF 86

A-002

DRAWFORM REVISION: 10 MARCH 2009

PLOT TIME: 6:04 PM

PLOT DATE: 03/18/2014

678968

PLOT DATE: $PLOTDATE

PLOT TIME: $PLOTTIME

SECTOR 1 | SECTOR 2


CORRIDOR N101A
CORRIDOR N101B
WOMEN'S TOILET N128
MEN'S TOILET N128A
MECHANICAL EQUIPMENT ROOM 27 M112
BREAKROOM C169B
ENDOSCOPE ROOM C160A
PAYROLL C160I
OFFICE C160J
WOMEN'S TOILET N131A
CAREER COUNSELOR N133
CORRIDOR N101D
MEN'S TOILET N131
STAIR 12 M114
ELEVATOR LOBBY N100
DECONTAMINATION C169
EQUIP ROOM C151A
CORRIDOR C157
DIRECTORATE RESOURCE MANAGEMENT C160
ELEVATOR LOBBY N130
STAIR 13 M113A
ELECTRICAL ROOM N129
CART WASH C169C
JAN C161
HOUSEKEEPING SUPPLY C162
OFFICE C160H
OFFICE C160G
BATTERY STORAGE C162A
DIRTY CART STAGING C150
CLEAN WORK AREA C151
DI WATER C152
STORAGE W286
OFFICE C163
LIMIT OF CONSTRUCTION
REFERRAL/CASE MANAGEMENT C148
EQUIP ROOM C153
CORRIDOR C147
HOUSEKEEPING OFFICE C164
CORRIDOR C166
DIRTY MATERIAL STAGING C150A
WOMENS TOILET C154
STERILE WORK AREA C156
STERILE STORAGE C156B
LINEN STORAGE C158
CONFERENCE C165
STAIR 10 M109A
MECHANICAL EQUIPMENT M109
STAIR 9 M108A
MECHANICAL EQUIPMENT ROOM 1 M108
MENS TOILET C155
MID C167
JANITOR M109B
SECTOR 1
SECTOR 2
SECTOR 3
SECTOR 4
CORRIDOR C100C
AIR LOCK C150B
ANTE ROOM C156A
CORRIDOR C146
JANITOR C131
CORRIDOR E136
CLOSET E132A
COMM M109C
OB/GYN CHART ROOM C108
OFFICE C107B
OFFICE C107C
OFFICE C130
SUITABILITY SCREENING E132
INFECTION CONTROL E134
TOILET E135
PATIENT RELATIONS WAITING C107
OFFICE C107A
TOILET C130A
CMD EVAL E130
OFFICE E131
TOILET E133
TOILET E131A
PHYSICAL READINESS E128
TOILET E129

A1 LEVEL 1 - OVERALL DEMOLITION FLOOR PLAN
3/32" = 1'-0"

GENERAL SHEET NOTES

A. SEE SHEET AD111 FOR SECTOR 1 DEMOLITION FLOOR PLAN.
B. SEE SHEET AD112 FOR SECTOR 2 DEMOLITION FLOOR PLAN.
C. SEE SHEET AD113 FOR SECTOR 3 DEMOLITION FLOOR PLAN.
D. SEE SHEET AD114 FOR SECTOR 4 DEMOLITION FLOOR PLAN.

KEY PLAN

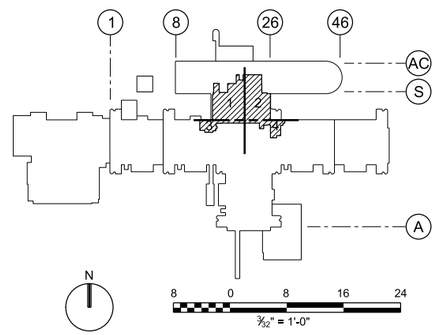

NO	DESCRIPTION	DATE	APPR
0	ISSUE FOR BID & CONSTRUCTION	10-30-17	SA

NAVFAC

STATE OF SOUTH CAROLINA · JAMES T. ALLEN · 1762 · SPARTANBURG, S.C. · REGISTERED ARCHITECT
10-30-2017 SEAL

CH2MHILL
6600 Peachtree Dunwoody
Suite 600
Atlanta, GA 30328

CLARK NEXSEN
Architecture & Engineering

A/E INFO


APPROVED
FOR COMMANDER NAVFAC
ACTIVITY
SATISFACTORY TO DATE OCT 2017
DES JTA DRW DMA CHK JAB
<<PM/DM>>
BRANCH MANAGER
CHIEF ENG/ARCH XXX
NAVAL FACILITIES ENGINEERING COMMAND

DEPARTMENT OF THE NAVY
NAVAL FACILITIES ENGINEERING COMMAND
MIDLANT
NAVAL FACILITIES ENGINEERING COMMAND
CAMP LEJEUNE, NORTH CAROLINA
ROICC CAMP LEJEUNE
CAMP LEJEUNE, NORTH CAROLINA
MCLB CAMP LEJEUNE NH100 RENOVATION
OF STERILE PROCESSING AREA
LEVEL 1 - OVERALL DEMOLITION FLOOR PLAN

SCALE:
EPROJECT NO.: XXXXXXX
CONSTR, CONTR, NO. N62583-11-D-0533, Task Order WE30
NAVFAC DRAWING NO. 60020877
SHEET 6 OF 86
AD110

DRAWFORM REVISION: 10 MARCH 2009

PLOT TIME: 6:04 PM
PLOT DATE: 03/18/2014
678968
PLOT DATE: $PLOTDATE
PLOT TIME: $PLOTTIME

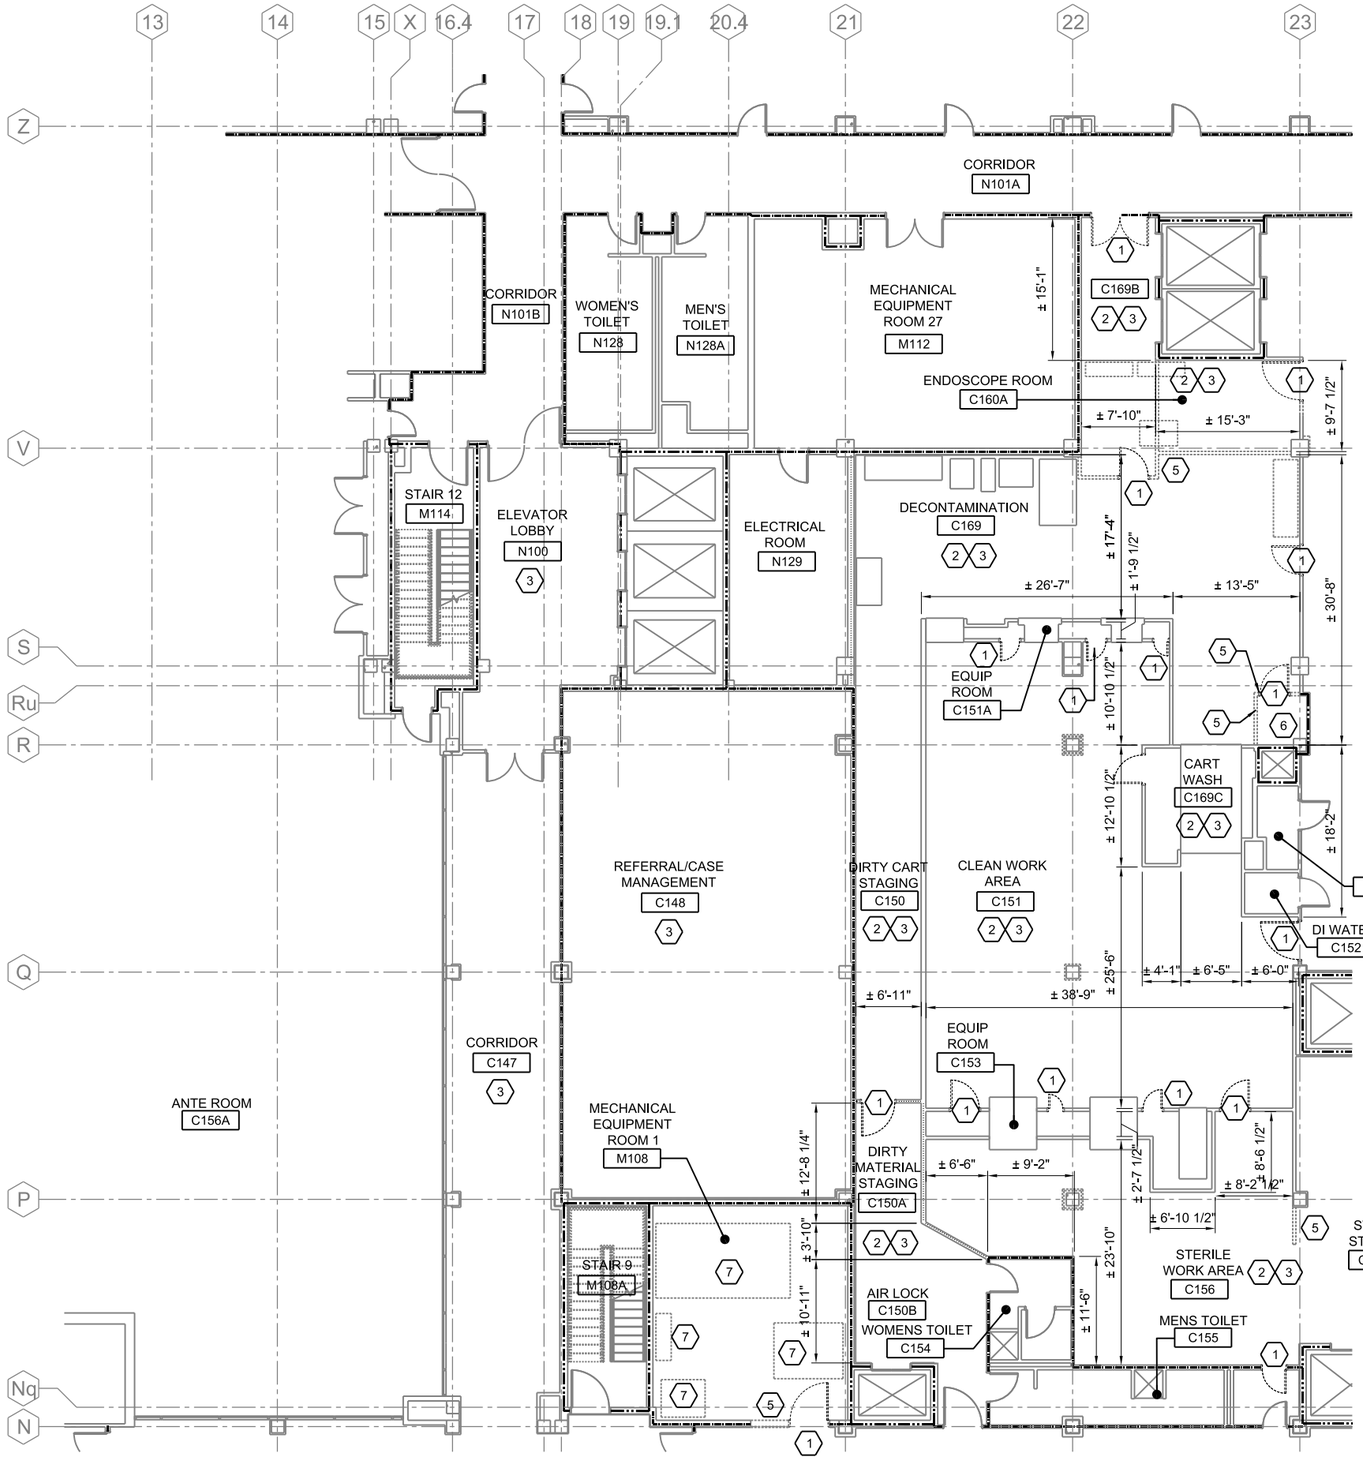

A1 LEVEL 1 - DEMOLITION FLOOR PLAN - SECTOR 1

1/8" = 1'-0"

KEYED NOTES

NOTE: NOT EVERY KEYNOTE IS USED ON EVERY SHEET.

1 REMOVE DOOR, STEEL FRAME AND HARDWARE IN STEEL STUD AND GYPSUM PARTITION. PREPARE EXISTING OPENING TO RECEIVE NEW DOOR, FRAME AND HARDWARE. COORDINATE RELOCATION AND OR TERMINATION OF UTILITIES ASSOCIATED WITH THE DOOR AND FRAME WITH ELECTRICAL DRAWINGS.

2 REMOVE FLOOR AND BASE FINISHES WITHIN THE EXISTING ROOM DOWN TO CONCRETE SLAB. PREPARE EXISTING CONCRETE SLAB FOR NEW FLOOR FINISHES.

3 REMOVE CEILING FINISHES AND SUSPENSION SYSTEMS, CEILING MOUNTED DEVICES, SPEAKERS, ALARMS, ETC. WITHIN THE EXISTING ROOM. COORDINATE RELOCATION AND OR TERMINATION OF UTILITIES AT EXISTING CEILING WITH PLUMBING, MECHANICAL, AND ELECTRICAL DRAWINGS.

4 NOT USED

5 REMOVE GYPSUM WALL BOARD AND STEEL STUD PARTITION. REPAIR FLOOR AND WALL TO RECEIVE NEW FINISHES. COORDINATE RELOCATION AND OR TERMINATION OF UTILITIES WITHIN THE PARTITION WITH PLUMBING, MECHANICAL, AND ELECTRICAL DRAWINGS.

6 REMOVE EXISTING DUMBWAITER EQUIPMENT. COORDINATE TERMINATION WITH ELECTRICAL DRAWINGS. PATCH EXISTING CONCRETE SLAB TO MATCH EXISTING. COORDINATE WITH STRUCTURAL DRAWINGS.

7 REMOVE EXISTING EQUIPMENT PADS. REPAIR CONCRETE TO MATCH ADJACENT CONDITIONS. SEE MECHANICAL AND ELECTRICAL DRAWINGS FOR DEMOLITION NOTE ABOUT EQUIPMENT REMOVAL.

GENERAL SHEET NOTES


LEGEND:

- INDICATES INSTALLATION SIDE OF EXISTING METAL STUDS
- NEW DOOR - SEE DOOR SCHEDULE
- NEW SLIDING DOOR - SEE DOOR SCHEDULE
- EXISTING PARTITION
- EXISTING DOOR AND FRAME
- EXISTING EQUIPMENT TO REMAIN

WALL LEGEND:

- EXISTING WALL TO BE EXTENDED TO DECK ABOVE
- EXISTING 1 HOUR FIRE RATED WALL TO DECK ABOVE
- EXISTING 1 HOUR FIRE RATED SMOKE WALL TO DECK ABOVE
- EXISTING 2 HOUR FIRE RATED WALL TO DECK ABOVE
- EXISTING 2 HOUR FIRE RATED SMOKE WALL TO DECK ABOVE

KEY PLAN

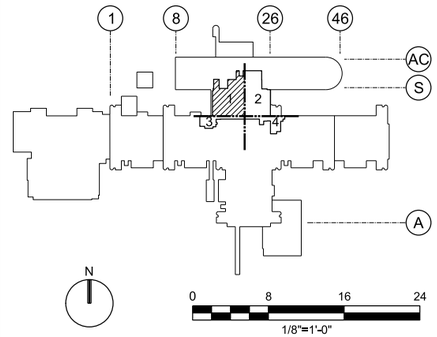

NO	DESCRIPTION	DATE	APPR
0	ISSUE FOR BID & CONSTRUCTION	10-30-17	SA

NAVFAC

STATE OF SOUTH CAROLINA · JAMES T. ALLEN · 1762 · SPARTANBURG, S.C. · REGISTERED ARCHITECT
10-30-2017 SEAL

CH2MHILL
6600 Peachtree Dunwoody
Suite 600
Atlanta, GA 30328

CLARK NEXSEN
Architecture & Engineering

A/E INFO

APPROVED

FOR COMMANDER NAVFAC

ACTIVITY

SATISFACTORY TO DATE OCT 2017

DES JTA DRW DMA CHK JAB

<<PM:DM>>

BRANCH MANAGER

CHIEF ENGR/ARCH XXX

NAVAL FACILITIES ENGINEERING COMMAND

DEPARTMENT OF THE NAVY
NAVAL FACILITIES ENGINEERING COMMAND
CAMP LEJEUNE, NORTH CAROLINA
MIDLANT
ROICC CAMP LEJEUNE
MCLB CAMP LEJEUNE NH100 RENOVATION
OF STERILE PROCESSING AREA
CAMP LEJEUNE, NORTH CAROLINA
LEVEL 1 - DEMOLITION FLOOR PLAN - SECTOR 1

SCALE:

EPROJECT NO.: XXXXXXX

CONSTR. CONTR. NO. N62583-11-D-0533, Task Order WE30

NAVFAC DRAWING NO. 60020878


SHEET 7 OF 86

AD111

DRAWFORM REVISION: 10 MARCH 2009

PLOT DATE: 03/18/2014 PLOT TIME: 6:04 PM

678968 PLOT DATE: $PLOTDATE PLOT TIME: $PLOTTIME

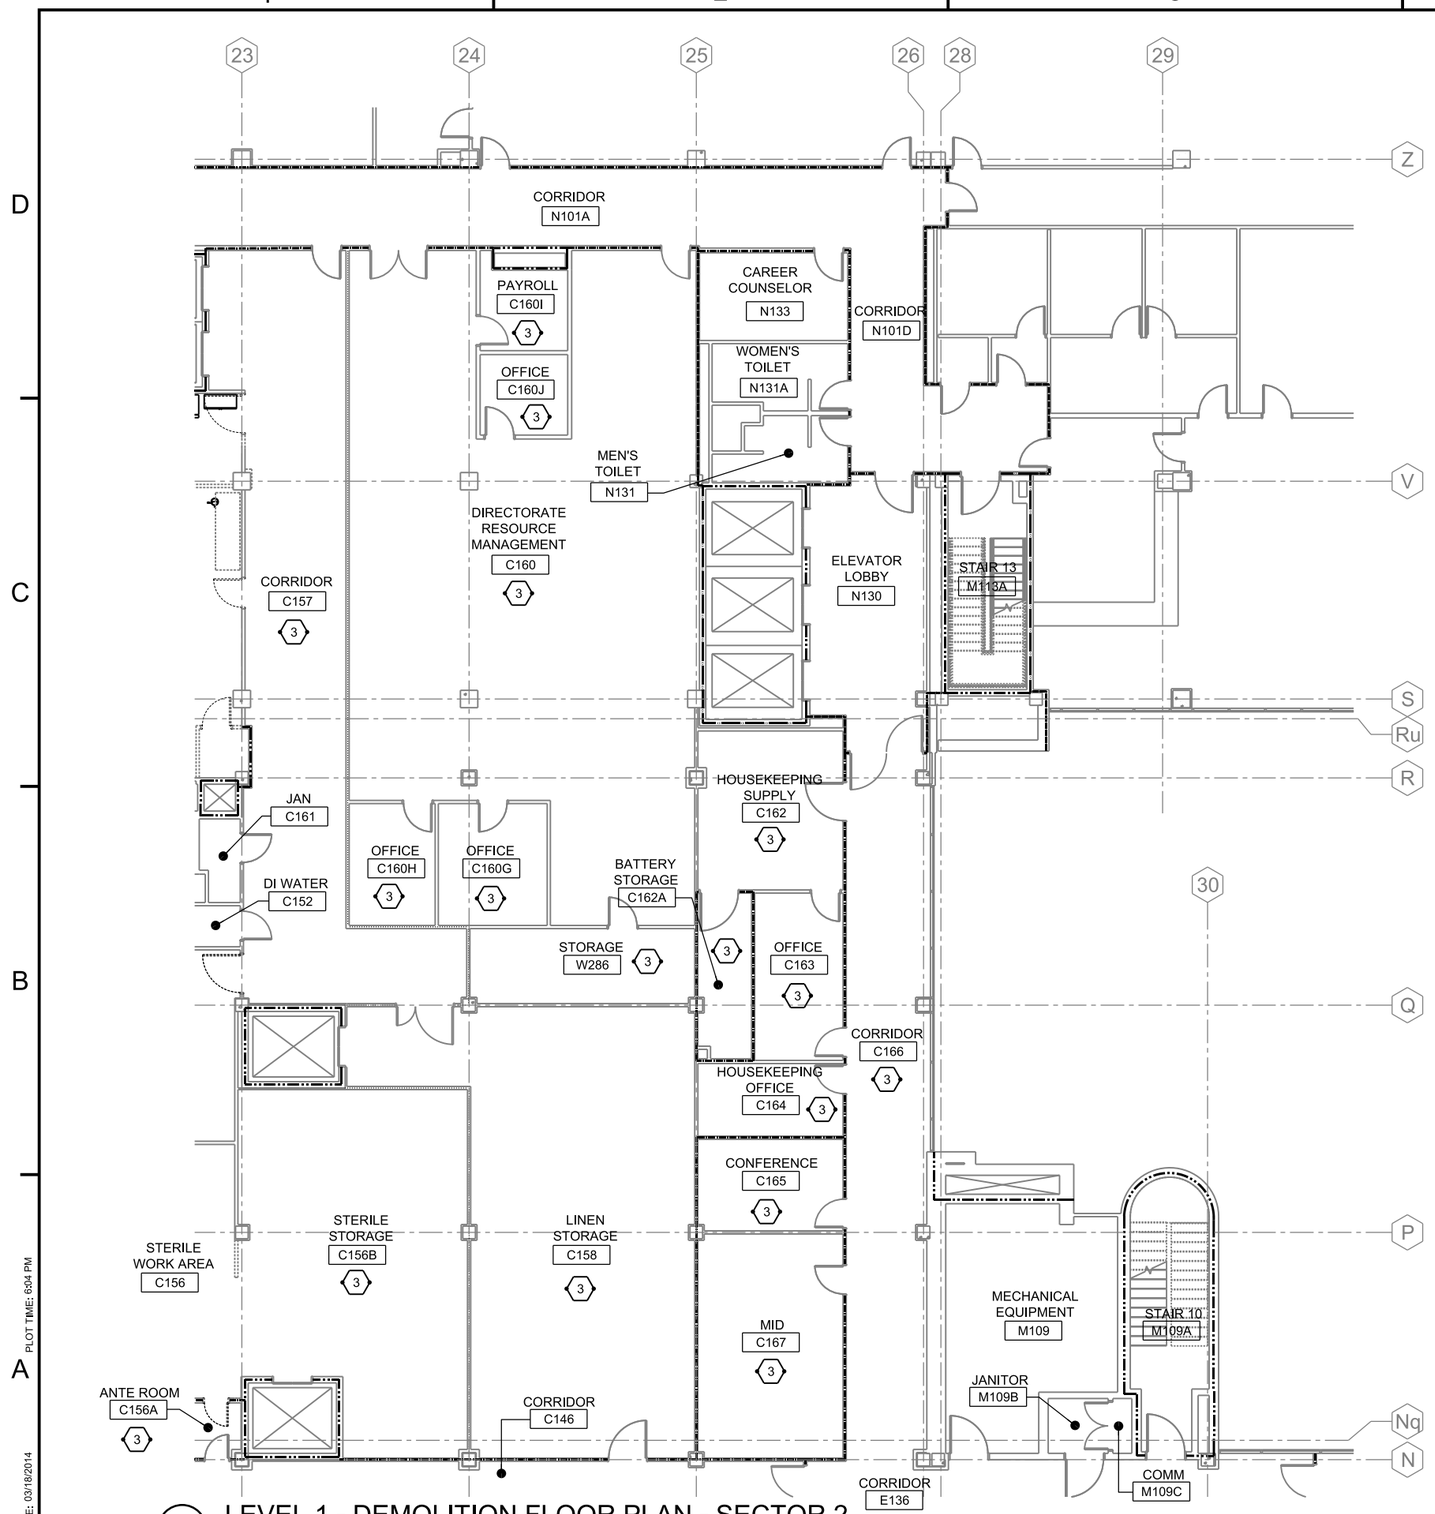

A1 LEVEL 1 - DEMOLITION FLOOR PLAN - SECTOR 2

1/8" = 1'-0"

KEYED NOTES

NOTE: NOT EVERY KEYNOTE IS USED ON EVERY SHEET.

1 REMOVE DOOR, STEEL FRAME AND HARDWARE IN STEEL STUD AND GYPSUM PARTITION. PREPARE EXISTING OPENING TO RECEIVE NEW DOOR, FRAME AND HARDWARE. COORDINATE RELOCATION AND OR TERMINATION OF UTILITIES ASSOCIATED WITH THE DOOR AND FRAME WITH ELECTRICAL DRAWINGS.

2 REMOVE FLOOR AND BASE FINISHES WITHIN THE EXISTING ROOM DOWN TO CONCRETE SLAB. PREPARE EXISTING CONCRETE SLAB FOR NEW FLOOR FINISHES.

3 REMOVE CEILING FINISHES AND SUSPENSION SYSTEMS, CEILING MOUNTED DEVICES, SPEAKERS, ALARMS, ETC. WITHIN THE EXISTING ROOM. COORDINATE RELOCATION AND OR TERMINATION OF UTILITIES AT EXISTING CEILING WITH PLUMBING, MECHANICAL, AND ELECTRICAL DRAWINGS.

4 NOT USED

5 REMOVE GYPSUM WALL BOARD AND STEEL STUD PARTITION. REPAIR FLOOR AND WALL TO RECEIVE NEW FINISHES. COORDINATE RELOCATION AND OR TERMINATION OF UTILITIES WITHIN THE PARTITION WITH PLUMBING, MECHANICAL, AND ELECTRICAL DRAWINGS.

6 REMOVE EXISTING DUMBWAITER EQUIPMENT. COORDINATE TERMINATION WITH ELECTRICAL DRAWINGS. PATCH EXISTING CONCRETE SLAB TO MATCH EXISTING. COORDINATE WITH STRUCTURAL DRAWINGS.

7 REMOVE EXISTING EQUIPMENT PADS. REPAIR CONCRETE TO MATCH ADJACENT CONDITIONS. SEE MECHANICAL AND ELECTRICAL DRAWINGS FOR DEMOLITION NOTE ABOUT EQUIPMENT REMOVAL.

GENERAL SHEET NOTES


LEGEND:

- INDICATES INSTALLATION SIDE OF EXISTING METAL STUDS
- NEW DOOR - SEE DOOR SCHEDULE
- NEW SLIDING DOOR - SEE DOOR SCHEDULE
- EXISTING PARTITION
- EXISTING DOOR AND FRAME
- EXISTING EQUIPMENT TO REMAIN

WALL LEGEND:

- EXISTING WALL TO BE EXTENDED TO DECK ABOVE
- EXISTING 1 HOUR FIRE RATED WALL TO DECK ABOVE
- EXISTING 1 HOUR FIRE RATED SMOKE WALL TO DECK ABOVE
- EXISTING 2 HOUR FIRE RATED WALL TO DECK ABOVE
- EXISTING 2 HOUR FIRE RATED SMOKE WALL TO DECK ABOVE

KEY PLAN

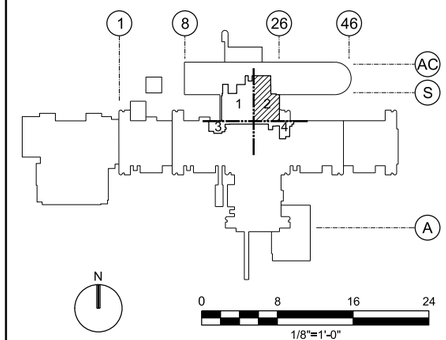

DES	DRW	CHK	APPR	DATE	DESCRIPTION
			SA	10-30-17	0 ISSUE FOR BID & CONSTRUCTION

NAVFAC

STATE OF SOUTH CAROLINA · JAMES T. ALLEN · 1762 · SPARTANBURG, S.C. · REGISTERED ARCHITECT

10-30-2017 SEAL

CH2MHILL

6600 Peachtree Dunwoody
Suite 600
Atlanta, GA 30328

CLARK NEXSEN
Architecture & Engineering

A/E INFO

APPROVED

FOR COMMANDER NAVFAC

ACTIVITY

SATISFACTORY TO DATE OCT 2017

DES JTA DRW DMA CHK JAB

<<PM/DM>>

BRANCH MANAGER

CHIEF ENGARCH XXX

NAVAL FACILITIES ENGINEERING COMMAND

DEPARTMENT OF THE NAVY
NAVAL FACILITIES ENGINEERING COMMAND
CAMP LEJEUNE, NORTH CAROLINA
MIDLANT

ROICC CAMP LEJEUNE
MCLB CAMP LEJEUNE, NORTH CAROLINA
CAMP LEJEUNE NH100 RENOVATION
OF STERILE PROCESSING AREA

LEVEL 1 - DEMOLITION FLOOR PLAN - SECTOR 2

SCALE:

EPROJECT NO.: XXXXXXX

CONSTR, CONTR, NO.
N62583-11-D-0533, Task Order WE30

NAVFAC DRAWING NO.
60020879

SHEET 8 OF 86

AD112

DRAWFORM REVISION: 10 MARCH 2009


PLOT TIME: 6:04 PM

PLOT DATE: 03/18/2014

678968

PLOT DATE: $PLOTDATE

PLOT TIME: $PLOTTIME

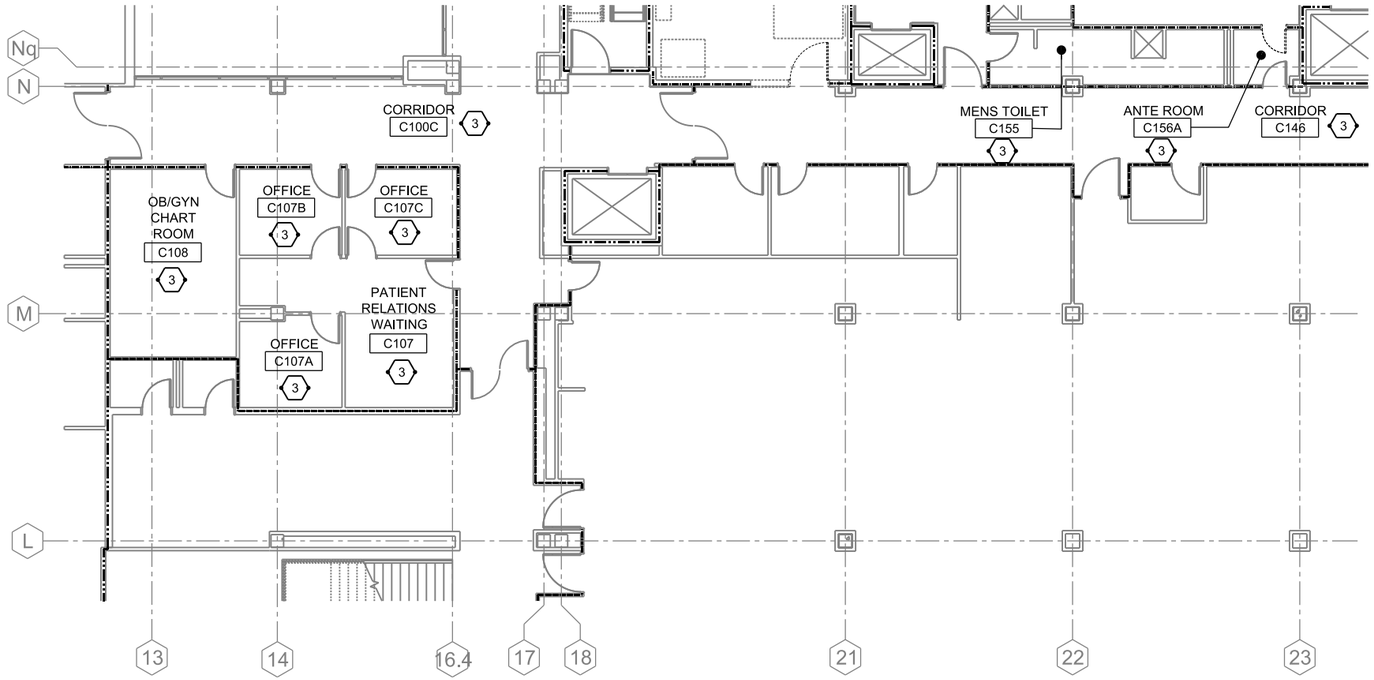

B1 LEVEL 1 - DEMOLITION FLOOR PLAN - SECTOR 3

1/8" = 1'-0"

KEYED NOTES

NOTE: NOT EVERY KEYNOTE IS USED ON EVERY SHEET.

1 REMOVE DOOR, STEEL FRAME AND HARDWARE IN STEEL STUD AND GYPSUM PARTITION. PREPARE EXISTING OPENING TO RECEIVE NEW DOOR, FRAME AND HARDWARE. COORDINATE RELOCATION AND OR TERMINATION OF UTILITIES ASSOCIATED WITH THE DOOR AND FRAME WITH ELECTRICAL DRAWINGS.

2 REMOVE FLOOR AND BASE FINISHES WITHIN THE EXISTING ROOM DOWN TO CONCRETE SLAB. PREPARE EXISTING CONCRETE SLAB FOR NEW FLOOR FINISHES.

3 REMOVE CEILING FINISHES AND SUSPENSION SYSTEMS, CEILING MOUNTED DEVICES, SPEAKERS, ALARMS, ETC. WITHIN THE EXISTING ROOM. COORDINATE RELOCATION AND OR TERMINATION OF UTILITIES AT EXISTING CEILING WITH PLUMBING, MECHANICAL, AND ELECTRICAL DRAWINGS.

4 NOT USED

5 REMOVE GYPSUM WALL BOARD AND STEEL STUD PARTITION. REPAIR FLOOR AND WALL TO RECEIVE NEW FINISHES. COORDINATE RELOCATION AND OR TERMINATION OF UTILITIES WITHIN THE PARTITION WITH PLUMBING, MECHANICAL, AND ELECTRICAL DRAWINGS.

6 REMOVE EXISTING DUMBWAITER EQUIPMENT. COORDINATE TERMINATION WITH ELECTRICAL DRAWINGS. PATCH EXISTING CONCRETE SLAB TO MATCH EXISTING. COORDINATE WITH STRUCTURAL DRAWINGS.

7 REMOVE EXISTING EQUIPMENT PADS. REPAIR CONCRETE TO MATCH ADJACENT CONDITIONS. SEE MECHANICAL AND ELECTRICAL DRAWINGS FOR DEMOLITION NOTE ABOUT EQUIPMENT REMOVAL.

GENERAL SHEET NOTES


LEGEND:

- INDICATES INSTALLATION SIDE OF EXISTING METAL STUDS
- NEW DOOR - SEE DOOR SCHEDULE
- NEW SLIDING DOOR - SEE DOOR SCHEDULE
- EXISTING PARTITION
- EXISTING DOOR AND FRAME
- EXISTING EQUIPMENT TO REMAIN

WALL LEGEND:

- EXISTING WALL TO BE EXTENDED TO DECK ABOVE
- EXISTING 1 HOUR FIRE RATED WALL TO DECK ABOVE
- EXISTING 1 HOUR FIRE RATED SMOKE WALL TO DECK ABOVE
- EXISTING 2 HOUR FIRE RATED WALL TO DECK ABOVE
- EXISTING 2 HOUR FIRE RATED SMOKE WALL TO DECK ABOVE

KEY PLAN

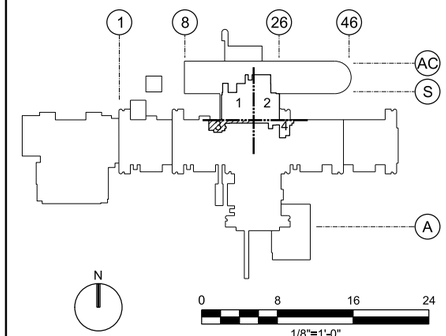

NO	DESCRIPTION	DATE	APPR
0	ISSUE FOR BID & CONSTRUCTION	10-30-17	SA

NAVFAC

STATE OF SOUTH CAROLINA · JAMES T. ALLEN · 1762 · SPARTANBURG, S.C. · REGISTERED ARCHITECT
10-30-2017 SEAL

CH2MHILL
6600 Peachtree Dunwoody
Suite 600
Atlanta, GA 30328

CLARK NEXSEN
Architecture & Engineering
A/E INFO

APPROVED
FOR COMMANDER NAVFAC
ACTIVITY
SATISFACTORY TO DATE OCT 2017
DES JTA | DRW DMA | CHK JAB
<<PM/DM>>
BRANCH MANAGER
CHIEF ENGR/ARCH XXX
NAVAL FACILITIES ENGINEERING COMMAND

DEPARTMENT OF THE NAVY
NAVAL FACILITIES ENGINEERING COMMAND
MIDLANT
NAVAL FACILITIES ENGINEERING COMMAND
CAMP LEJEUNE, NORTH CAROLINA
ROICC CAMP LEJEUNE
CAMP LEJEUNE, NORTH CAROLINA
MCLB CAMP LEJEUNE NH100 RENOVATION
OF STERILE PROCESSING AREA
LEVEL 1 - DEMOLITION FLOOR PLAN - SECTOR 3


SCALE:
EPROJECT NO.: XXXXXXX
CONSTR. CONTR. NO.
N62583-11-D-0533, Task Order WE30
NAVFAC DRAWING NO.
60020880
SHEET 9 OF 86

AD113

DRAWFORM REVISION: 10 MARCH 2009

PLOT DATE: 03/18/2014 PLOT TIME: 6:04 PM

678968 PLOT DATE: $PLOTDATE PLOT TIME: $PLOTTIME

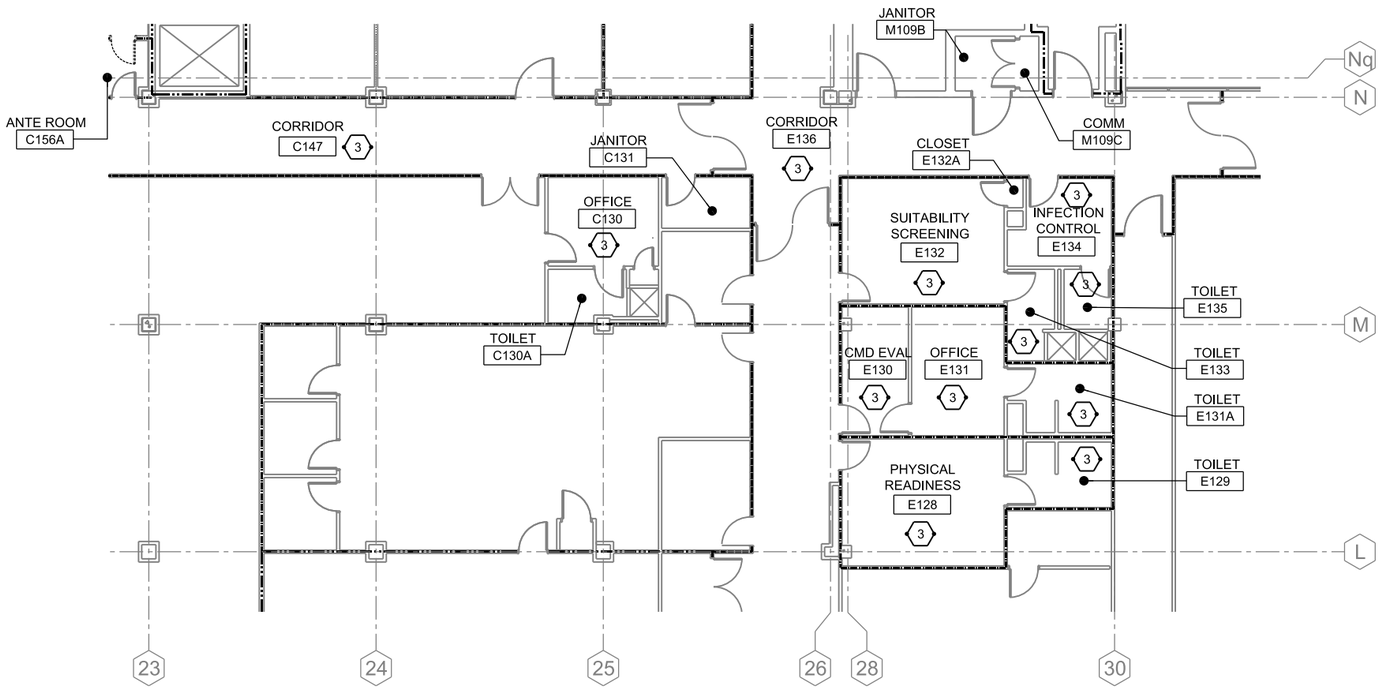

B1 LEVEL 1 - DEMOLITION FLOOR PLAN - SECTOR 4

1/8" = 1'-0"

KEYED NOTES

NOTE: NOT EVERY KEYNOTE IS USED ON EVERY SHEET.

1 REMOVE DOOR, STEEL FRAME AND HARDWARE IN STEEL STUD AND GYPSUM PARTITION. PREPARE EXISTING OPENING TO RECEIVE NEW DOOR, FRAME AND HARDWARE. COORDINATE RELOCATION AND OR TERMINATION OF UTILITIES ASSOCIATED WITH THE DOOR AND FRAME WITH ELECTRICAL DRAWINGS.

2 REMOVE FLOOR AND BASE FINISHES WITHIN THE EXISTING ROOM DOWN TO CONCRETE SLAB. PREPARE EXISTING CONCRETE SLAB FOR NEW FLOOR FINISHES.

3 REMOVE CEILING FINISHES AND SUSPENSION SYSTEMS, CEILING MOUNTED DEVICES, SPEAKERS, ALARMS, ETC. WITHIN THE EXISTING ROOM. COORDINATE RELOCATION AND OR TERMINATION OF UTILITIES AT EXISTING CEILING WITH PLUMBING, MECHANICAL, AND ELECTRICAL DRAWINGS.

4 NOT USED

5 REMOVE GYPSUM WALL BOARD AND STEEL STUD PARTITION. REPAIR FLOOR AND WALL TO RECEIVE NEW FINISHES. COORDINATE RELOCATION AND OR TERMINATION OF UTILITIES WITHIN THE PARTITION WITH PLUMBING, MECHANICAL, AND ELECTRICAL DRAWINGS.

6 REMOVE EXISTING DUMBWAITER EQUIPMENT. COORDINATE TERMINATION WITH ELECTRICAL DRAWINGS. PATCH EXISTING CONCRETE SLAB TO MATCH EXISTING. COORDINATE WITH STRUCTURAL DRAWINGS.

7 REMOVE EXISTING EQUIPMENT PADS. REPAIR CONCRETE TO MATCH ADJACENT CONDITIONS. SEE MECHANICAL AND ELECTRICAL DRAWINGS FOR DEMOLITION NOTE ABOUT EQUIPMENT REMOVAL.

GENERAL SHEET NOTES


LEGEND:

- INDICATES INSTALLATION SIDE OF EXISTING METAL STUDS
- NEW DOOR - SEE DOOR SCHEDULE
- NEW SLIDING DOOR - SEE DOOR SCHEDULE
- EXISTING PARTITION
- EXISTING DOOR AND FRAME
- EXISTING EQUIPMENT TO REMAIN

WALL LEGEND:

- EXISTING WALL TO BE EXTENDED TO DECK ABOVE
- EXISTING 1 HOUR FIRE RATED WALL TO DECK ABOVE
- EXISTING 1 HOUR FIRE RATED SMOKE WALL TO DECK ABOVE
- EXISTING 2 HOUR FIRE RATED WALL TO DECK ABOVE
- EXISTING 2 HOUR FIRE RATED SMOKE WALL TO DECK ABOVE

KEY PLAN

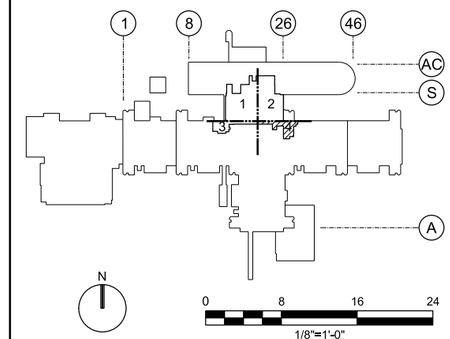

NO	DESCRIPTION	DATE	APPR
0	ISSUE FOR BID & CONSTRUCTION	10-30-17	SA

NAVFAC

STATE OF SOUTH CAROLINA · JAMES T. ALLEN · 1762 · SPARTANBURG, S.C. · REGISTERED ARCHITECT
10-30-2017 SEAL

CH2MHILL®
6600 Peachtree Dunwoody
Suite 600
Atlanta, GA 30328

CLARK NEXSEN
Architecture & Engineering
A/E INFO

APPROVED
FOR COMMANDER NAVFAC
ACTIVITY
SATISFACTORY TO DATE OCT 2017
DES JTA | DRW DMA | CHK JAB
<<PM/DM>>
BRANCH MANAGER
CHIEF ENGARCH XXX
NAVAL FACILITIES ENGINEERING COMMAND

DEPARTMENT OF THE NAVY
NAVAL FACILITIES ENGINEERING COMMAND
MIDLANT
NAVAL FACILITIES ENGINEERING COMMAND
CAMP LEJEUNE, NORTH CAROLINA
ROICC CAMP LEJEUNE
CAMP LEJEUNE, NORTH CAROLINA
MCLB CAMP LEJEUNE NH100 RENOVATION
OF STERILE PROCESSING AREA
LEVEL 1 - DEMOLITION FLOOR PLAN - SECTOR 4

SCALE:
EPROJECT NO.: XXXXXX
CONSTR. CONTR. NO.
N62583-11-D-0533, Task Order WE30
NAVFAC DRAWING NO.
60020881
SHEET 10 OF 86

AD114

DRAWFORM REVISION: 10 MARCH 2009

PLOT DATE: 03/18/2014 PLOT TIME: 6:04 PM

678968 PLOT DATE: $PLOTDATE PLOT TIME: $PLOTTIME


SECTOR 1 | SECTOR 2

CORRIDOR N101A
CORRIDOR N101B
WOMEN'S TOILET N128
MEN'S TOILET N128A
MECHANICAL EQUIPMENT ROOM 27 M112
C169B
ENDOSCOPE ROOM C160A
PAYROLL C160I
OFFICE C160J
WOMEN'S TOILET N131A
CAREER COUNSELOR N133
CORRIDOR N101D
MEN'S TOILET N131
STAIR 12 M114
ELEVATOR LOBBY N100
ELECTRICAL ROOM N129
DECONTAMINATION C169
EQUIP ROOM C151A
CORRIDOR C157
DIRECTORATE RESOURCE MANAGEMENT C160
ELEVATOR LOBBY N130
STAIR 13 M113A
CART WASH C169C
JAN C161
DI WATER C152
OFFICE C160H
OFFICE C160G
BATTERY STORAGE C162A
HOUSEKEEPING SUPPLY C162
DIRTY CART STAGING C150
CLEAN WORK AREA C151
REFERRAL/CASE MANAGEMENT C148
STORAGE W286
OFFICE C163
LIMIT OF CONSTRUCTION
CORRIDOR C147
EQUIP ROOM C153
HOUSEKEEPING OFFICE C164
CORRIDOR C166
DIRTY MATERIAL STAGING C150A
WOMENS TOILET C154
CONFERENCE C165
STAIR 10 M109A
STERILE WORK AREA C156
STERILE STORAGE C156B
LINEN STORAGE C158
MECHANICAL EQUIPMENT M109
STAIR 9 M108A
MECHANICAL EQUIPMENT ROOM 1 M108
MENS TOILET C155
MID C167
JANITOR M109B
SECTOR 1
SECTOR 2
SECTOR 3
SECTOR 4
CORRIDOR C100C
AIR LOCK C150B
ANTE ROOM C156A
CORRIDOR C146
JANITOR C131
CORRIDOR E136
CLOSET E132A
COMM M109C
OB/GYN CHART ROOM C108
OFFICE C107B
OFFICE C107C
OFFICE C130
INFECTION CONTROL E134
SUITABILITY SCREENING E132
TOILET E135
PATIENT RELATIONS WAITING C107
OFFICE C107A
TOILET C130A
CMD EVAL E130
TOILET E133
OFFICE E131
TOILET E131A
PHYSICAL READINESS E128
TOILET E129

A1 LEVEL 1 - OVERALL FLOOR PLAN
3/32" = 1'-0"

GENERAL SHEET NOTES

KEY PLAN

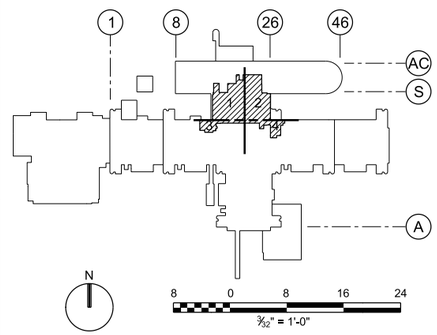

0	ISSUE FOR BID & CONSTRUCTION	10-30-17	SA
CTM	DESCRIPTION	DATE	APPR

NAVFAC

STATE OF SOUTH CAROLINA · JAMES T. ALLEN · 1762 · SPARTANBURG, S.C. · REGISTERED ARCHITECT
10-30-2017 SEAL

CH2MHILL
6600 Peachtree Dunwoody
Suite 600
Atlanta, GA 30328
CLARK NEXSEN
Architecture & Engineering

A/E INFO

APPROVED

FOR COMMANDER NAVFAC

ACTIVITY


SATISFACTORY TO DATE OCT 2017
DES JTA DRW DMA CHK JAB
<<PM/DM>>
BRANCH MANAGER
CHIEF ENG/ARCH XXX
NAVAL FACILITIES ENGINEERING COMMAND

NAVAL FACILITIES ENGINEERING COMMAND
CAMP LEJEUNE, NORTH CAROLINA
DEPARTMENT OF THE NAVY
NAVAL FACILITIES ENGINEERING COMMAND
MIDLANT
ROICC CAMP LEJEUNE
CAMP LEJEUNE, NORTH CAROLINA
MCLB CAMP LEJEUNE NH100 RENOVATION
OF STERILE PROCESSING AREA
LEVEL 1 - OVERALL FLOOR PLAN

SCALE:
EPROJECT NO.: XXXXXXX
CONSTR, CONTR, NO. N62583-11-D-0533, Task Order WE30
NAVFAC DRAWING NO. 60020882
SHEET 11 OF 86
A-110

DRAWFORM REVISION: 10 MARCH 2009

PLOT TIME: 6:04 PM
PLOT DATE: 03/18/2014
678968
PLOT DATE: $PLOTDATE
PLOT TIME: $PLOTTIME

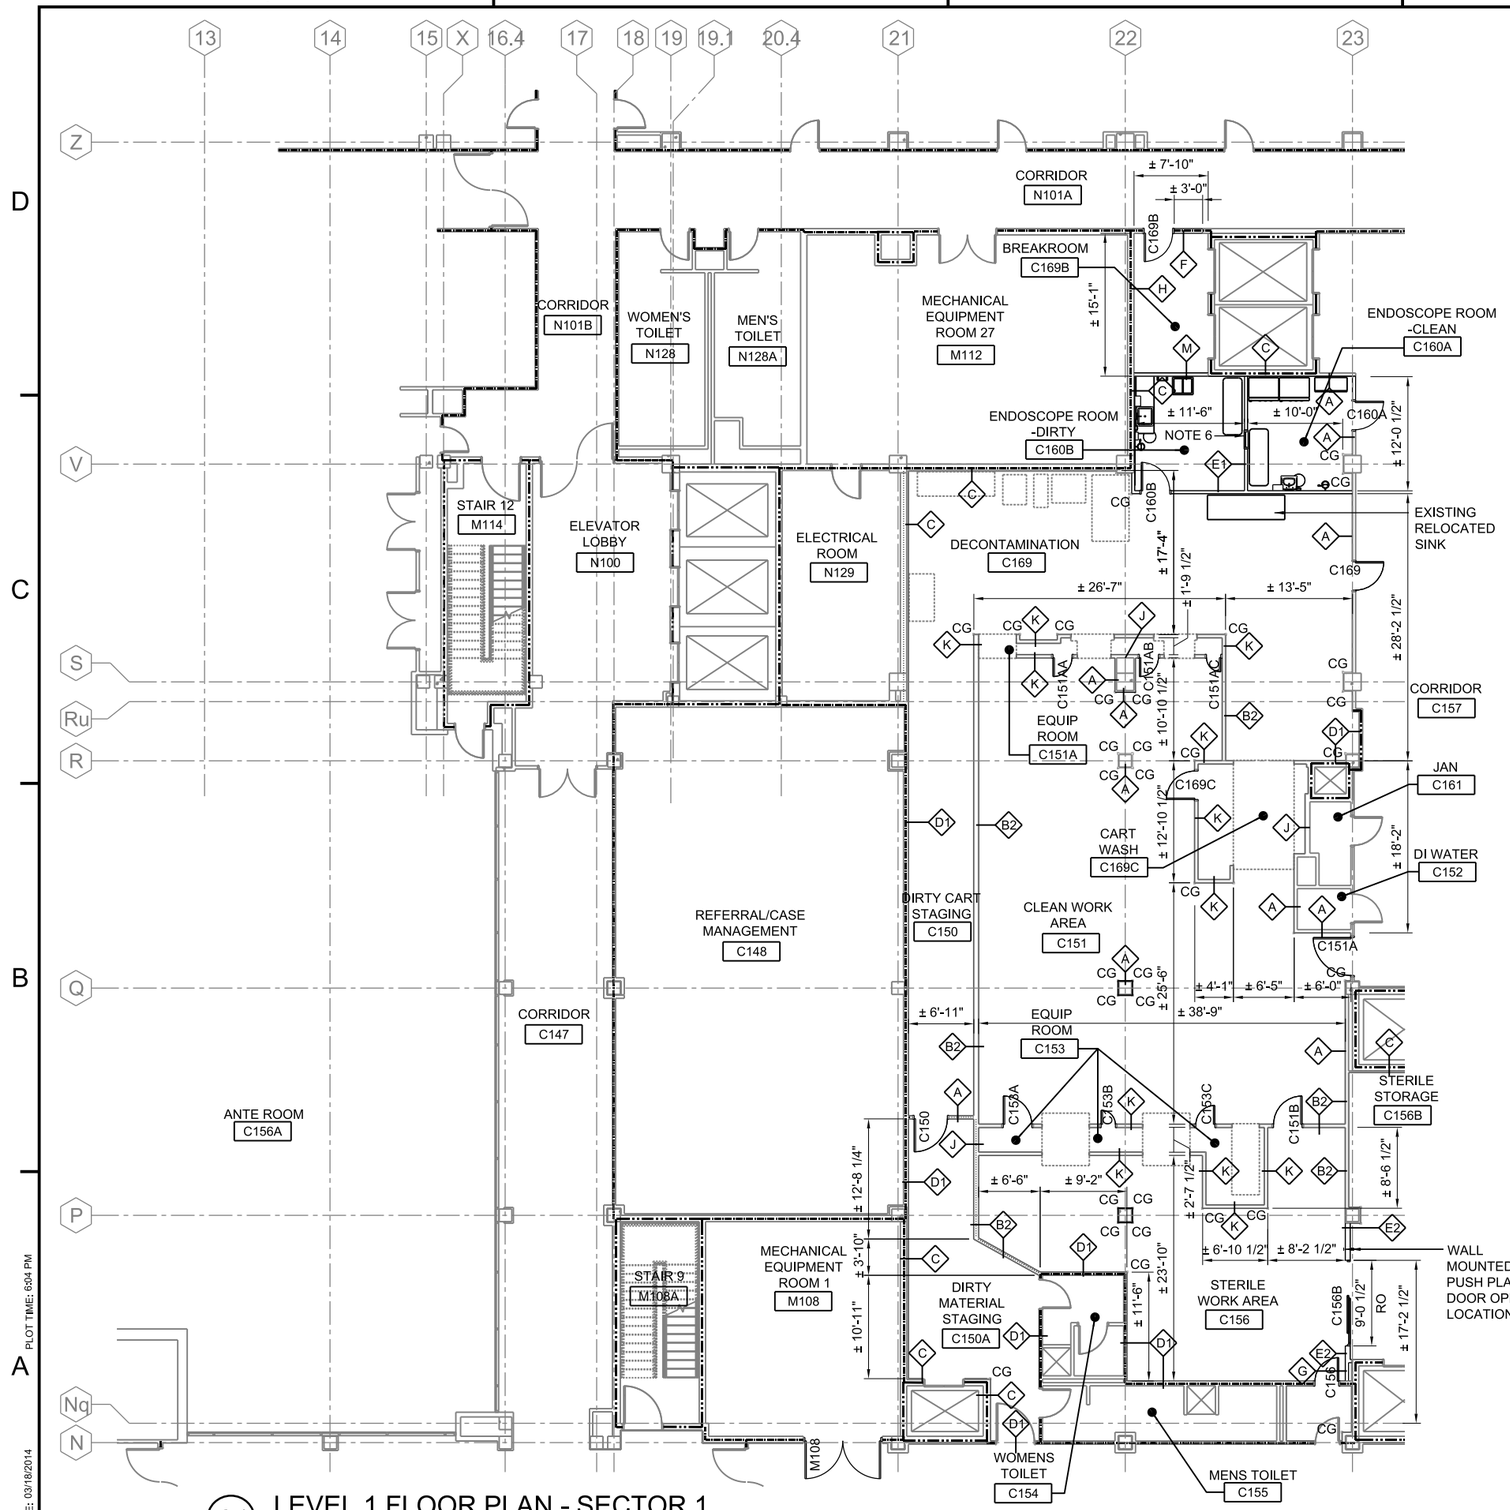

A1 LEVEL 1 FLOOR PLAN - SECTOR 1
1/8" = 1'-0"

GENERAL NOTES:

A. SEE SHEETS A-001 THRU A-002 FOR ABBREVIATIONS AND LEGENDS.
B. SEE SHEET A-003 FOR PARTITION TYPES.
C. SEE SHEET A-131 THRU A134 FOR REFLECTED CEILING PLANS.
D. SEE SHEET A-601 FOR FINISH SCHEDULE.
E. SEE SHEET A-602 FOR DOOR SCHEDULE.
F. PASSTHRU-BOX BY OWNER, INSTALLED BY CONTRACTOR.
G. NEW CORNERGUARDS ARE INDICATED ON PLANS BY "CG", WHERE NOT INDICATED EXISTING TO REMAIN.


LEGEND:

- INDICATES INSTALLATION SIDE OF EXISTING METAL STUDS
- NEW DOOR - SEE DOOR SCHEDULE
- NEW SLIDING DOOR - SEE DOOR SCHEDULE
- EXISTING PARTITION
- EXISTING DOOR AND FRAME
- EXISTING EQUIPMENT TO REMAIN

WALL LEGEND:

- EXISTING WALL TO BE EXTENDED TO DECK ABOVE
- EXISTING 1 HOUR FIRE RATED WALL TO DECK ABOVE
- EXISTING 1 HOUR FIRE RATED SMOKE WALL TO DECK ABOVE
- EXISTING 2 HOUR FIRE RATED WALL TO DECK ABOVE
- EXISTING 2 HOUR FIRE RATED SMOKE WALL TO DECK ABOVE

KEY PLAN

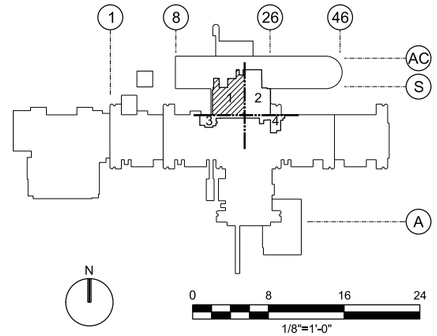

NO	DESCRIPTION	DATE	APPR
0	ISSUE FOR BID & CONSTRUCTION	10-30-17	SA

STATE OF SOUTH CAROLINA · JAMES T. ALLEN · 1762 · SPARTANBURG, S.C. · REGISTERED ARCHITECT
10-30-2017 SEAL

CH2MHILL
6600 Peachtree Dunwoody
Suite 600
Atlanta, GA 30328
CLARK NEXSEN
Architecture & Engineering
A/E INFO


APPROVED
FOR COMMANDER NAVFAC
ACTIVITY
SATISFACTORY TO DATE OCT 2017
DES JTA DRW DMA CHK JAB
<<PM/DM>>
BRANCH MANAGER
CHIEF ENGARCH XXX
NAVAL FACILITIES ENGINEERING COMMAND

DEPARTMENT OF THE NAVY
NAVAL FACILITIES ENGINEERING COMMAND
CAMP LEJEUNE, NORTH CAROLINA
MIDLANT
ROICC CAMP LEJEUNE
CAMP LEJEUNE, NORTH CAROLINA
MCLB CAMP LEJEUNE NH100 RENOVATION
OF STERILE PROCESSING AREA
LEVEL 1 - FLOOR PLAN - SECTOR 1

SCALE:
EPROJECT NO.: XXXXXXX
CONSTR. CONTR. NO. N62583-11-D-0533, Task Order WE30
NAVFAC DRAWING NO. 60020883
SHEET 12 OF 86
A-111

DRAWFORM REVISION: 10 MARCH 2009

PLOT TIME: 6:04 PM
PLOT DATE: 03/18/2014
678968
PLOT DATE: $PLOTDATE
PLOT TIME: $PLOTTIME

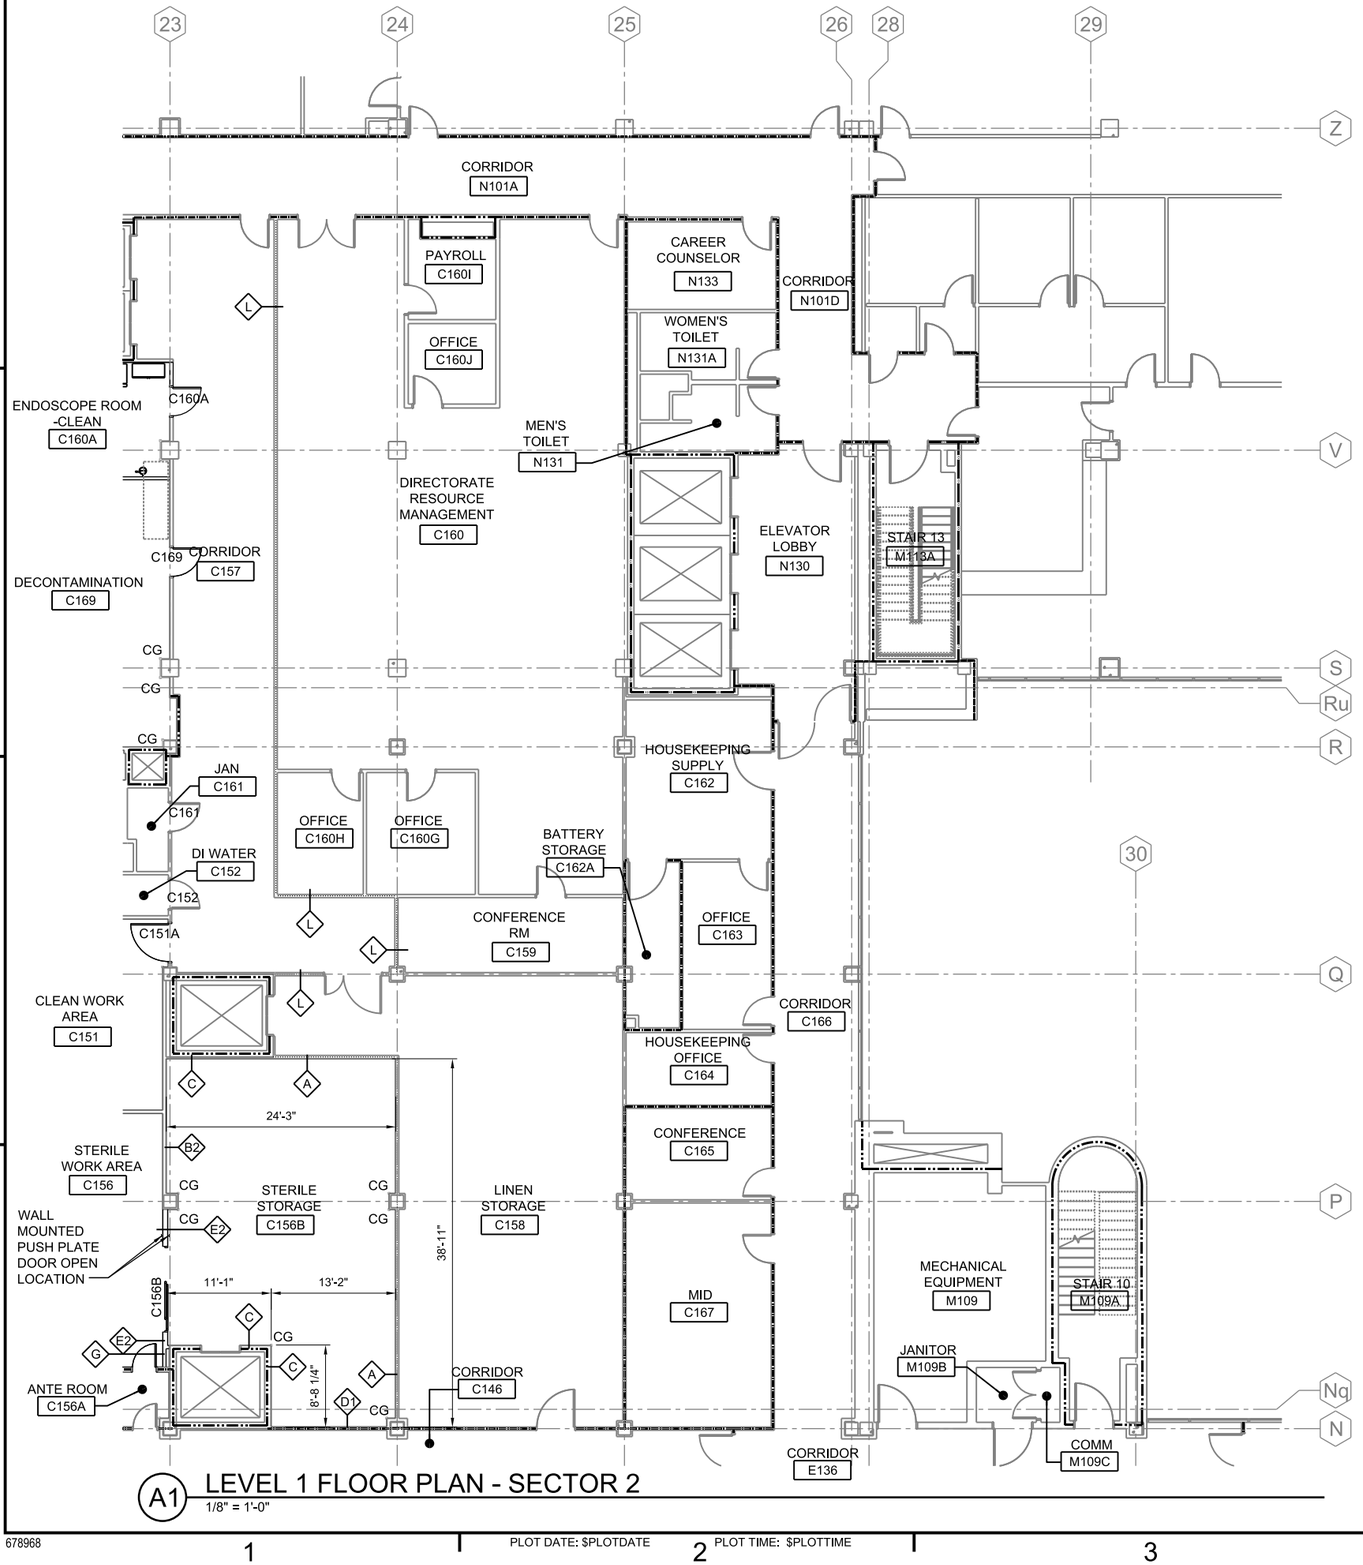

A1 LEVEL 1 FLOOR PLAN - SECTOR 2

1/8" = 1'-0"

GENERAL NOTES:

A. SEE SHEETS A-001 THRU A-002 FOR ABBREVIATIONS AND LEGENDS.
B. SEE SHEET A-003 FOR PARTITION TYPES.
C. SEE SHEET A-131 THRU A134 FOR REFLECTED CEILING PLANS.
D. SEE SHEET A-601 FOR FINISH SCHEDULE.
E. SEE SHEET A-602 FOR DOOR SCHEDULE.
F. PASSTHRU-BOX BY OWNER, INSTALLED BY CONTRACTOR.
G. NEW CORNERGUARDS ARE INDICATED ON PLANS BY "CG", WHERE NOT INDICATED EXISTING TO REMAIN.


LEGEND:

- INDICATES INSTALLATION SIDE OF EXISTING METAL STUDS
- NEW DOOR - SEE DOOR SCHEDULE
- NEW SLIDING DOOR - SEE DOOR SCHEDULE
- EXISTING PARTITION
- EXISTING DOOR AND FRAME
- EXISTING EQUIPMENT TO REMAIN

WALL LEGEND:

- EXISTING WALL TO BE EXTENDED TO DECK ABOVE
- EXISTING 1 HOUR FIRE RATED WALL TO DECK ABOVE
- EXISTING 1 HOUR FIRE RATED SMOKE WALL TO DECK ABOVE
- EXISTING 2 HOUR FIRE RATED WALL TO DECK ABOVE
- EXISTING 2 HOUR FIRE RATED SMOKE WALL TO DECK ABOVE

KEY PLAN

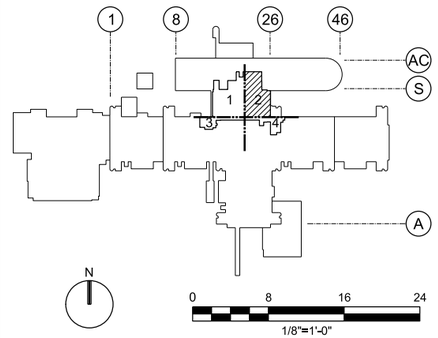

APPR	DATE	DESCRIPTION	SYM
SA	10-30-17	ISSUE FOR BID & CONSTRUCTION	0

NAVFAC

STATE OF SOUTH CAROLINA · JAMES T. ALLEN · 1762 · SPARTANBURG, S.C. · REGISTERED ARCHITECT
10-30-2017 SEAL

CH2MHILL®
6600 Peachtree Dunwoody
Suite 600
Atlanta, GA 30328
CLARK NEXSEN
Architecture & Engineering

A/E INFO

APPROVED

FOR COMMANDER NAVFAC

ACTIVITY

SATISFACTORY TO DATE OCT 2017

DES JTA DRW DMA CHK JAB

<<PM/DM>>

BRANCH MANAGER

CHIEF ENGARCH XXX

NAVAL FACILITIES ENGINEERING COMMAND

DEPARTMENT OF THE NAVY
NAVAL FACILITIES ENGINEERING COMMAND
CAMP LEJEUNE, NORTH CAROLINA
MIDLANT

ROICC CAMP LEJEUNE
CAMP LEJEUNE, NORTH CAROLINA
MCLB CAMP LEJEUNE NH100 RENOVATION
OF STERILE PROCESSING AREA

LEVEL 1 - FLOOR PLAN - SECTOR 2

SCALE:

EPROJECT NO.: XXXXXXX

CONSTR. CONTR. NO. N62583-11-D-0533, Task Order WE30

NAVFAC DRAWING NO. 60020884

SHEET 13 OF 86

A-112

DRAWFORM REVISION: 10 MARCH 2009


PLOT TIME: 6:04 PM

PLOT DATE: 03/18/2014

678968

PLOT DATE: $PLOTDATE

PLOT TIME: $PLOTTIME

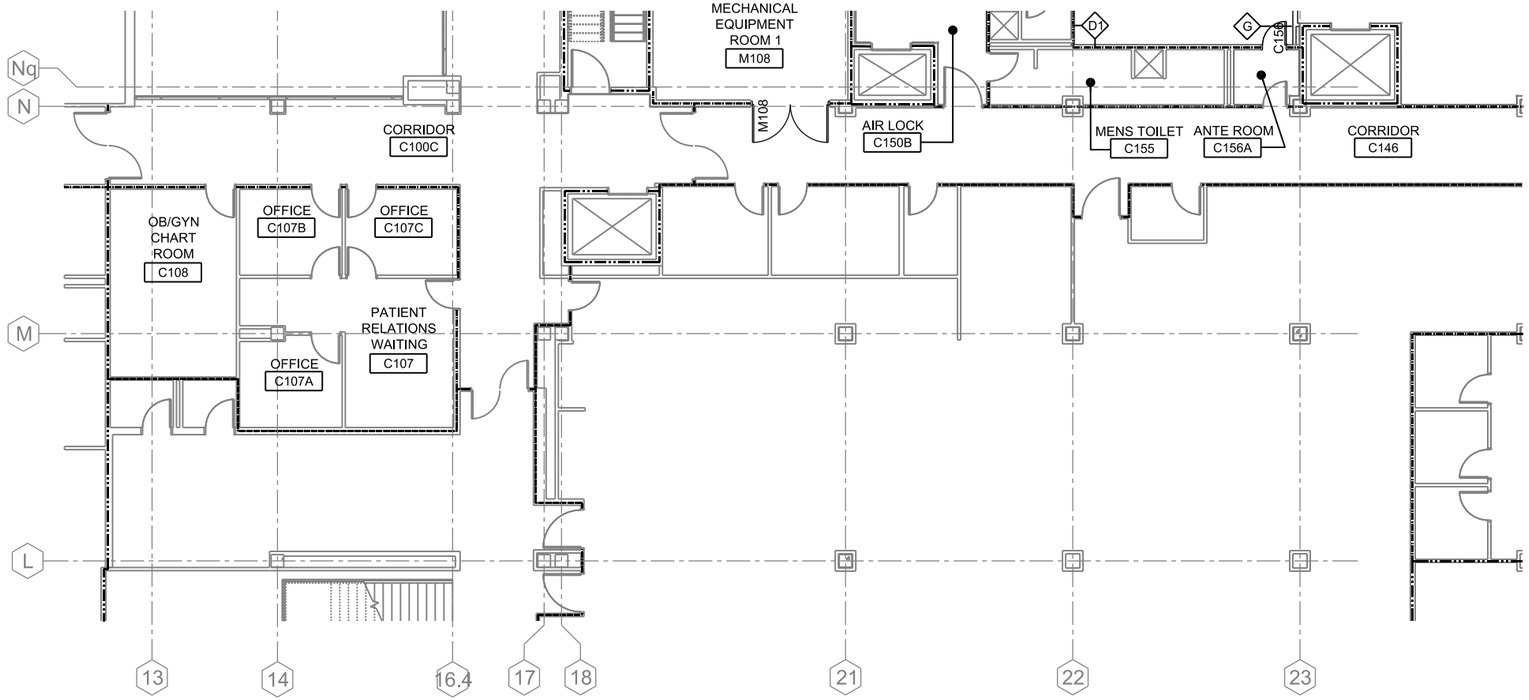

B1 LEVEL 1 FLOOR PLAN - SECTOR 3

1/8" = 1'-0"

GENERAL NOTES:

A. SEE SHEETS A-001 THRU A-002 FOR ABBREVIATIONS AND LEGENDS.
B. SEE SHEET A-003 FOR PARTITION TYPES.
C. SEE SHEET A-131 THRU A134 FOR REFLECTED CEILING PLANS.
D. SEE SHEET A-601 FOR FINISH SCHEDULE.
E. SEE SHEET A-602 FOR DOOR SCHEDULE.
F. PASSTHRU-BOX BY OWNER, INSTALLED BY CONTRACTOR.
G. NEW CORNERGUARDS ARE INDICATED ON PLANS BY "CG", WHERE NOT INDICATED EXISTING TO REMAIN.


LEGEND:

- INDICATES INSTALLATION SIDE OF EXISTING METAL STUDS
- NEW DOOR - SEE DOOR SCHEDULE
- NEW SLIDING DOOR - SEE DOOR SCHEDULE
- EXISTING PARTITION
- EXISTING DOOR AND FRAME
- EXISTING EQUIPMENT TO REMAIN

WALL LEGEND:

- EXISTING WALL TO BE EXTENDED TO DECK ABOVE
- EXISTING 1 HOUR FIRE RATED WALL TO DECK ABOVE
- EXISTING 1 HOUR FIRE RATED SMOKE WALL TO DECK ABOVE
- EXISTING 2 HOUR FIRE RATED WALL TO DECK ABOVE
- EXISTING 2 HOUR FIRE RATED SMOKE WALL TO DECK ABOVE

KEY PLAN

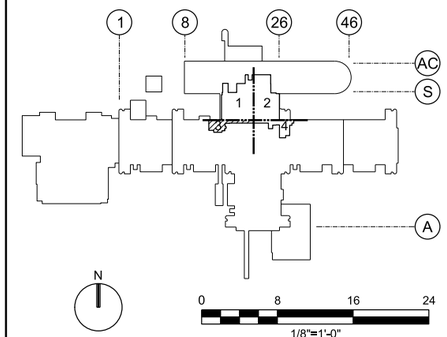

NO	DESCRIPTION	DATE	APPR
0	ISSUE FOR BID & CONSTRUCTION	10-30-17	SA

NAVFAC

STATE OF SOUTH CAROLINA · JAMES T. ALLEN · 1762 · SPARTANBURG, S.C. · REGISTERED ARCHITECT
10-30-2017 SEAL

CH2MHILL
6600 Peachtree Dunwoody
Suite 600
Atlanta, GA 30328
CLARK NEXSEN
Architecture & Engineering

A/E INFO

APPROVED

FOR COMMANDER NAVFAC

ACTIVITY

SATISFACTORY TO DATE OCT 2017

DES JTA | DRW DMA | CHK JAB

<<PM/DM>>

BRANCH MANAGER

CHIEF ENG/ARCH XXX

NAVAL FACILITIES ENGINEERING COMMAND

DEPARTMENT OF THE NAVY
NAVAL FACILITIES ENGINEERING COMMAND
CAMP LEJEUNE, NORTH CAROLINA
MIDLANT
ROICC CAMP LEJEUNE
CAMP LEJEUNE, NORTH CAROLINA
MCLB CAMP LEJEUNE NH100 RENOVATION
OF STERILE PROCESSING AREA
LEVEL 1 - FLOOR PLAN - SECTOR 3

SCALE:

EPROJECT NO.: XXXXXXX

CONSTR. CONTR. NO.
N62583-11-D-0533, Task Order WE30


NAVFAC DRAWING NO.
60020885

SHEET 14 OF 86

A-113

DRAWFORM REVISION: 10 MARCH 2009

PLOT TIME: 6:04 PM
PLOT DATE: 03/18/2014
678968
PLOT DATE: $PLOTDATE
PLOT TIME: $PLOTTIME

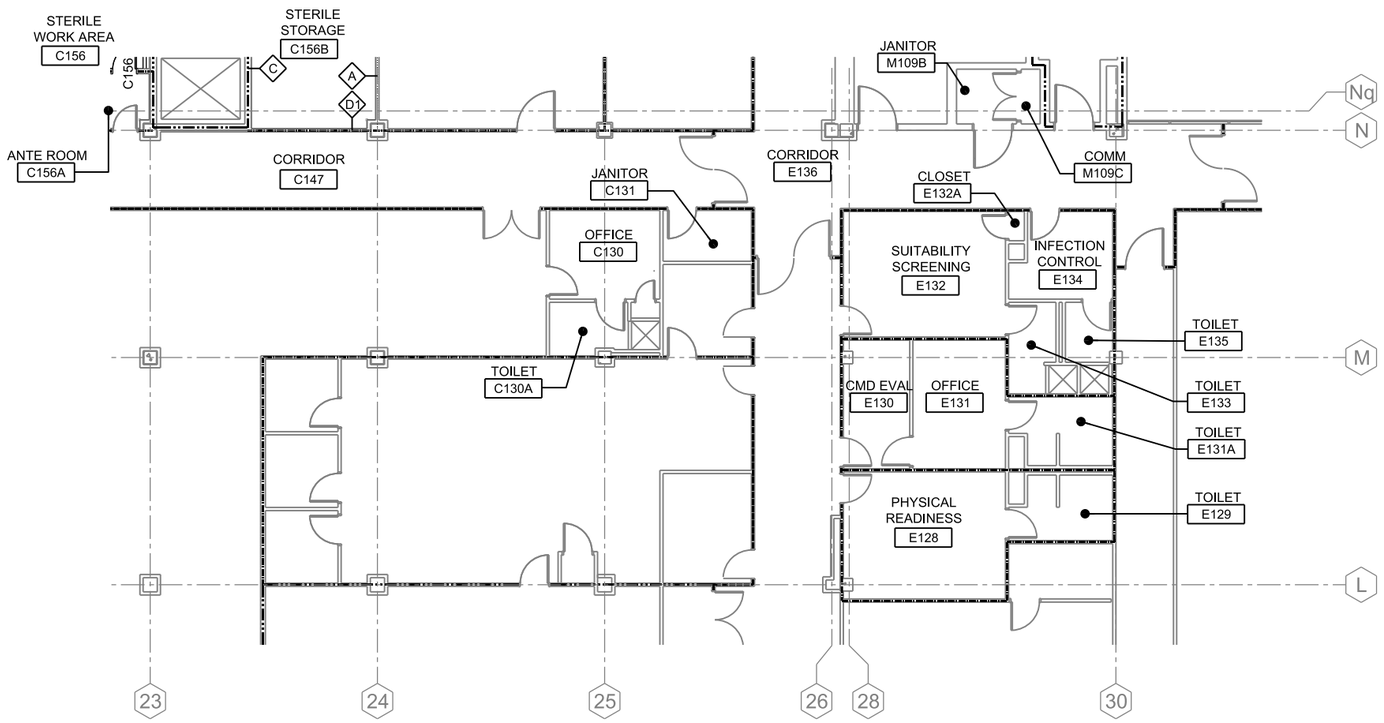

B1 LEVEL 1 FLOOR PLAN - SECTOR 4

1/8" = 1'-0"

GENERAL NOTES:

A. SEE SHEETS A-001 THRU A-002 FOR ABBREVIATIONS AND LEGENDS.
B. SEE SHEET A-003 FOR PARTITION TYPES.
C. SEE SHEET A-131 THRU A134 FOR REFLECTED CEILING PLANS.
D. SEE SHEET A-601 FOR FINISH SCHEDULE.
E. SEE SHEET A-602 FOR DOOR SCHEDULE.
F. PASSTHRU-BOX BY OWNER, INSTALLED BY CONTRACTOR.
G. NEW CORNERGUARDS ARE INDICATED ON PLANS BY "CG", WHERE NOT INDICATED EXISTING TO REMAIN.


LEGEND:

- INDICATES INSTALLATION SIDE OF EXISTING METAL STUDS
- NEW DOOR - SEE DOOR SCHEDULE
- NEW SLIDING DOOR - SEE DOOR SCHEDULE
- EXISTING PARTITION
- EXISTING DOOR AND FRAME
- EXISTING EQUIPMENT TO REMAIN

WALL LEGEND:

- EXISTING WALL TO BE EXTENDED TO DECK ABOVE
- EXISTING 1 HOUR FIRE RATED WALL TO DECK ABOVE
- EXISTING 1 HOUR FIRE RATED SMOKE WALL TO DECK ABOVE
- EXISTING 2 HOUR FIRE RATED WALL TO DECK ABOVE
- EXISTING 2 HOUR FIRE RATED SMOKE WALL TO DECK ABOVE

KEY PLAN

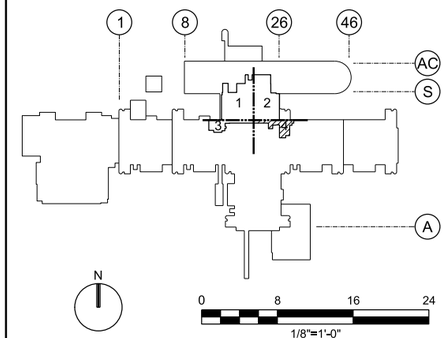

APPR	DATE	DESCRIPTION	SYM
SA	10-30-17	ISSUE FOR BID & CONSTRUCTION	0

NAVFAC

STATE OF SOUTH CAROLINA · JAMES T. ALLEN · 1762 · SPARTANBURG, S.C. · REGISTERED ARCHITECT
10-30-2017 SEAL

CH2MHILL
6600 Peachtree Dunwoody
Suite 600
Atlanta, GA 30328

CLARK NEXSEN
Architecture & Engineering
A/E INFO

APPROVED

FOR COMMANDER NAVFAC

ACTIVITY

SATISFACTORY TO DATE OCT 2017

DES JTA | DRW DMA | CHK JAB

<<PM/DM>>

BRANCH MANAGER

CHIEF ENGARCH XXX

NAVAL FACILITIES ENGINEERING COMMAND

DEPARTMENT OF THE NAVY
NAVAL FACILITIES ENGINEERING COMMAND
MIDLANT
CAMP LEJEUNE, NORTH CAROLINA
ROICC CAMP LEJEUNE
CAMP LEJEUNE, NORTH CAROLINA
MCLB CAMP LEJEUNE NH100 RENOVATION
OF STERILE PROCESSING AREA
LEVEL 1 - FLOOR PLAN - SECTOR 4

SCALE:

EPROJECT NO.: XXXXXX

CONSTR, CONTR, NO.
N62583-11-D-0533, Task Order WE30


NAVFAC DRAWING NO.
60020886

SHEET 15 OF 86


A-114

DRAWFORM REVISION: 10 MARCH 2009


PLOT TIME: 6:04 PM
PLOT DATE: 03/18/2014
678968
PLOT DATE: $PLOTDATE
PLOT TIME: $PLOTTIME

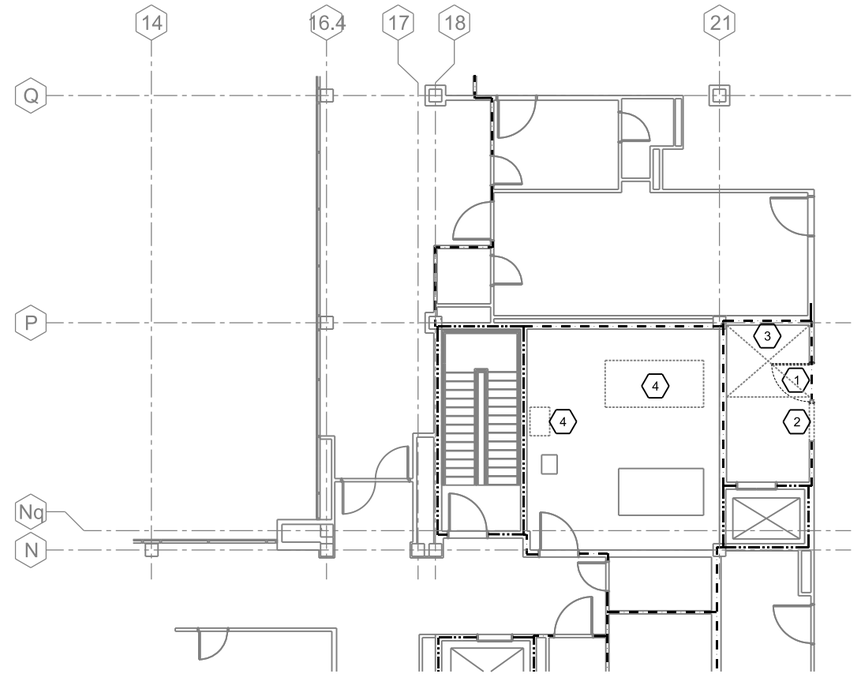


C1 LEVEL 2 DEMOLITION FLOOR PLAN - SECTOR 1
1/8" = 1'-0"

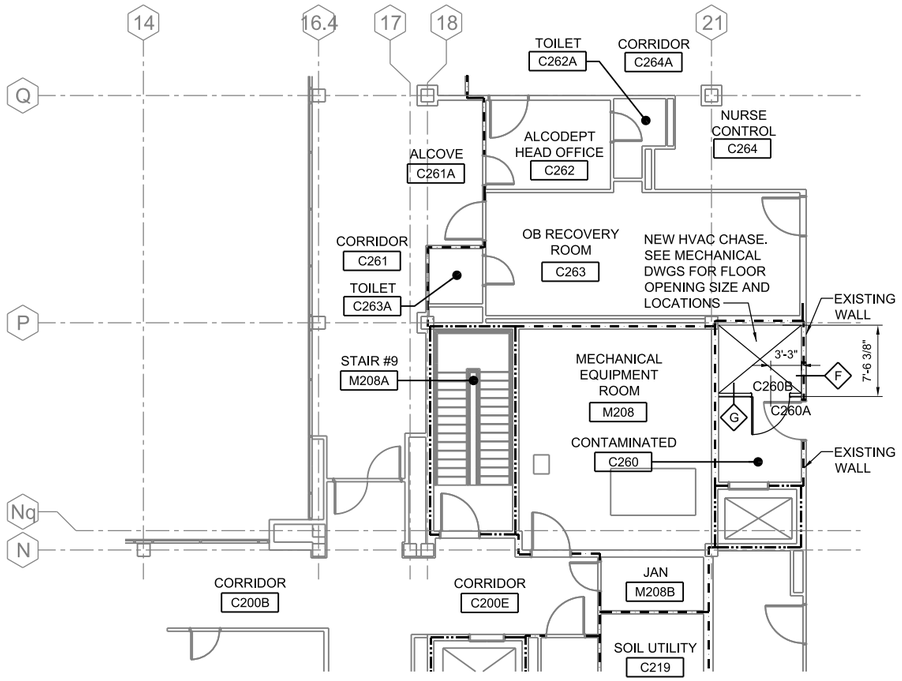

C3 LEVEL 2 FLOOR PLAN - SECTOR 1
1/8" = 1'-0"

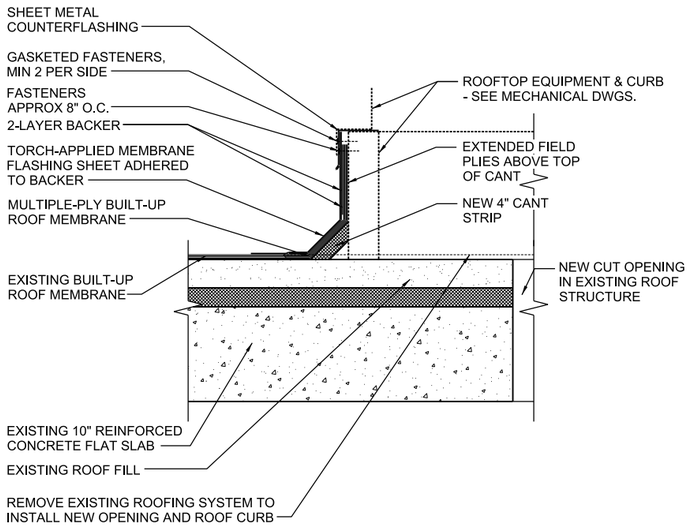

A1 ROOF DETAIL
1 1/2" = 1'-0"

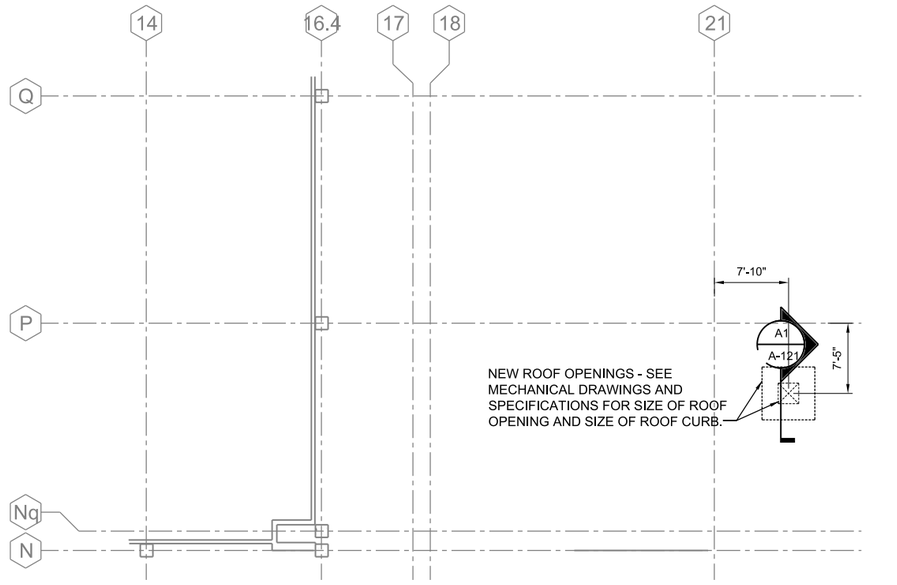

A3 LEVEL 3 ROOF PLAN - SECTOR 1
1/8" = 1'-0"

0 8" 1'4" 2'
1 1/2"=1'-0"

GENERAL NOTES:

A. SEE SHEETS A-001 THRU A-002 FOR ABBREVIATIONS AND LEGENDS.
B. SEE SHEET A-003 FOR PARTITION TYPES.
C. SEE SHEET A-131 THRU A134 FOR REFLECTED CEILING PLANS.
D. SEE SHEET A-601 FOR FINISH SCHEDULE.
E. SEE SHEET A-602 FOR DOOR SCHEDULE.

KEYED NOTES

1 REMOVE DOOR, STEEL FRAME AND HARDWARE AND SAVE FOR RE-INSTALLATION.

2 REMOVE GYPSUM WALL BOARD AND STEEL STUD PARTITION FOR RELOCATED DOOR & FRAME. REPAIR FLOOR AND WALL TO RECEIVE NEW FINISHES. COORDINATE RELOCATION AND OR TERMINATION OF UTILITIES WITHIN THE PARTITION WITH PLUMBING, MECHANICAL, AND ELECTRICAL DRAWINGS.

3 REMOVE CEILING FINISHES FOR INSTALLATION OF HVAC CHASE. COORDINATE RELOCATION AND OR TERMINATION OF UTILITIES AT EXISTING CEILING WITH PLUMBING, MECHANICAL, AND ELECTRICAL DRAWINGS.

4 REMOVE EXISTING EQUIPMENT PADS WHERE INDICATED ON DRAWINGS. REPAIR CONCRETE TO MATCH ADJACENT CONDITIONS. SEE MECHANICAL AND ELECTRICAL DRAWINGS FOR DEMOLITION NOTE ABOUT EQUIPMENT REMOVAL


LEGEND:

INDICATES INSTALLATION SIDE OF EXISTING METAL STUDS
NEW DOOR - SEE DOOR SCHEDULE
NEW SLIDING DOOR - SEE DOOR SCHEDULE
EXISTING PARTITION
EXISTING DOOR AND FRAME
EXISTING EQUIPMENT TO REMAIN

WALL LEGEND:

EXISTING WALL TO BE EXTENDED TO DECK ABOVE
EXISTING 1 HOUR FIRE RATED WALL TO DECK ABOVE
EXISTING 1 HOUR FIRE RATED SMOKE WALL TO DECK ABOVE
EXISTING 2 HOUR FIRE RATED WALL TO DECK ABOVE
EXISTING 2 HOUR FIRE RATED SMOKE WALL TO DECK ABOVE

KEY PLAN

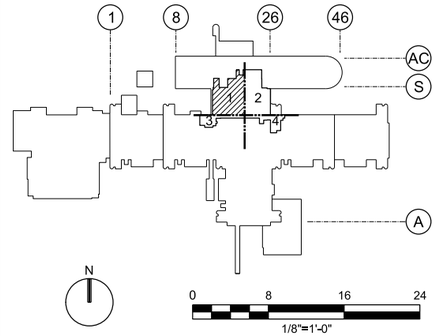

APPR	DATE	DESCRIPTION	CHK
SA	10-30-17	ISSUE FOR BID & CONSTRUCTION	0

NAVFAC

STATE OF SOUTH CAROLINA · JAMES T. ALLEN · 1762 · SPARTANBURG, S.C. · REGISTERED ARCHITECT
10-30-2017 SEAL

CH2MHILL
6600 Peachtree Dunwoody
Suite 600
Atlanta, GA 30328

CLARK NEXSEN
Architecture & Engineering

A/E INFO


APPROVED
FOR COMMANDER NAVFAC
ACTIVITY
SATISFACTORY TO DATE OCT 2017
DES JTA DRW DMA CHK JAB
<<PM/DM>>
BRANCH MANAGER
CHIEF ENGARCH XXX
NAVAL FACILITIES ENGINEERING COMMAND

DEPARTMENT OF THE NAVY
NAVAL FACILITIES ENGINEERING COMMAND
MIDLANT
CAMP LEJEUNE, NORTH CAROLINA
ROICC CAMP LEJEUNE
CAMP LEJEUNE, NORTH CAROLINA
MCLB CAMP LEJEUNE NH100 RENOVATION
OF STERILE PROCESSING AREA
LEVEL 2 & 3 - DEMO, FLOOR & ROOF PLANS - SECTOR 1

SCALE:
EPROJECT NO.: XXXXXXX
CONSTR. CONTR. NO. N62583-11-D-0533, Task Order WE30
NAVFAC DRAWING NO. 60020887
SHEET 16 OF 86
A-121

DRAWFORM REVISION: 10 MARCH 2009

PLOT DATE: 03/18/2014
PLOT TIME: 6:04 PM
678968
PLOT DATE: $PLOTDATE
PLOT TIME: $PLOTTIME

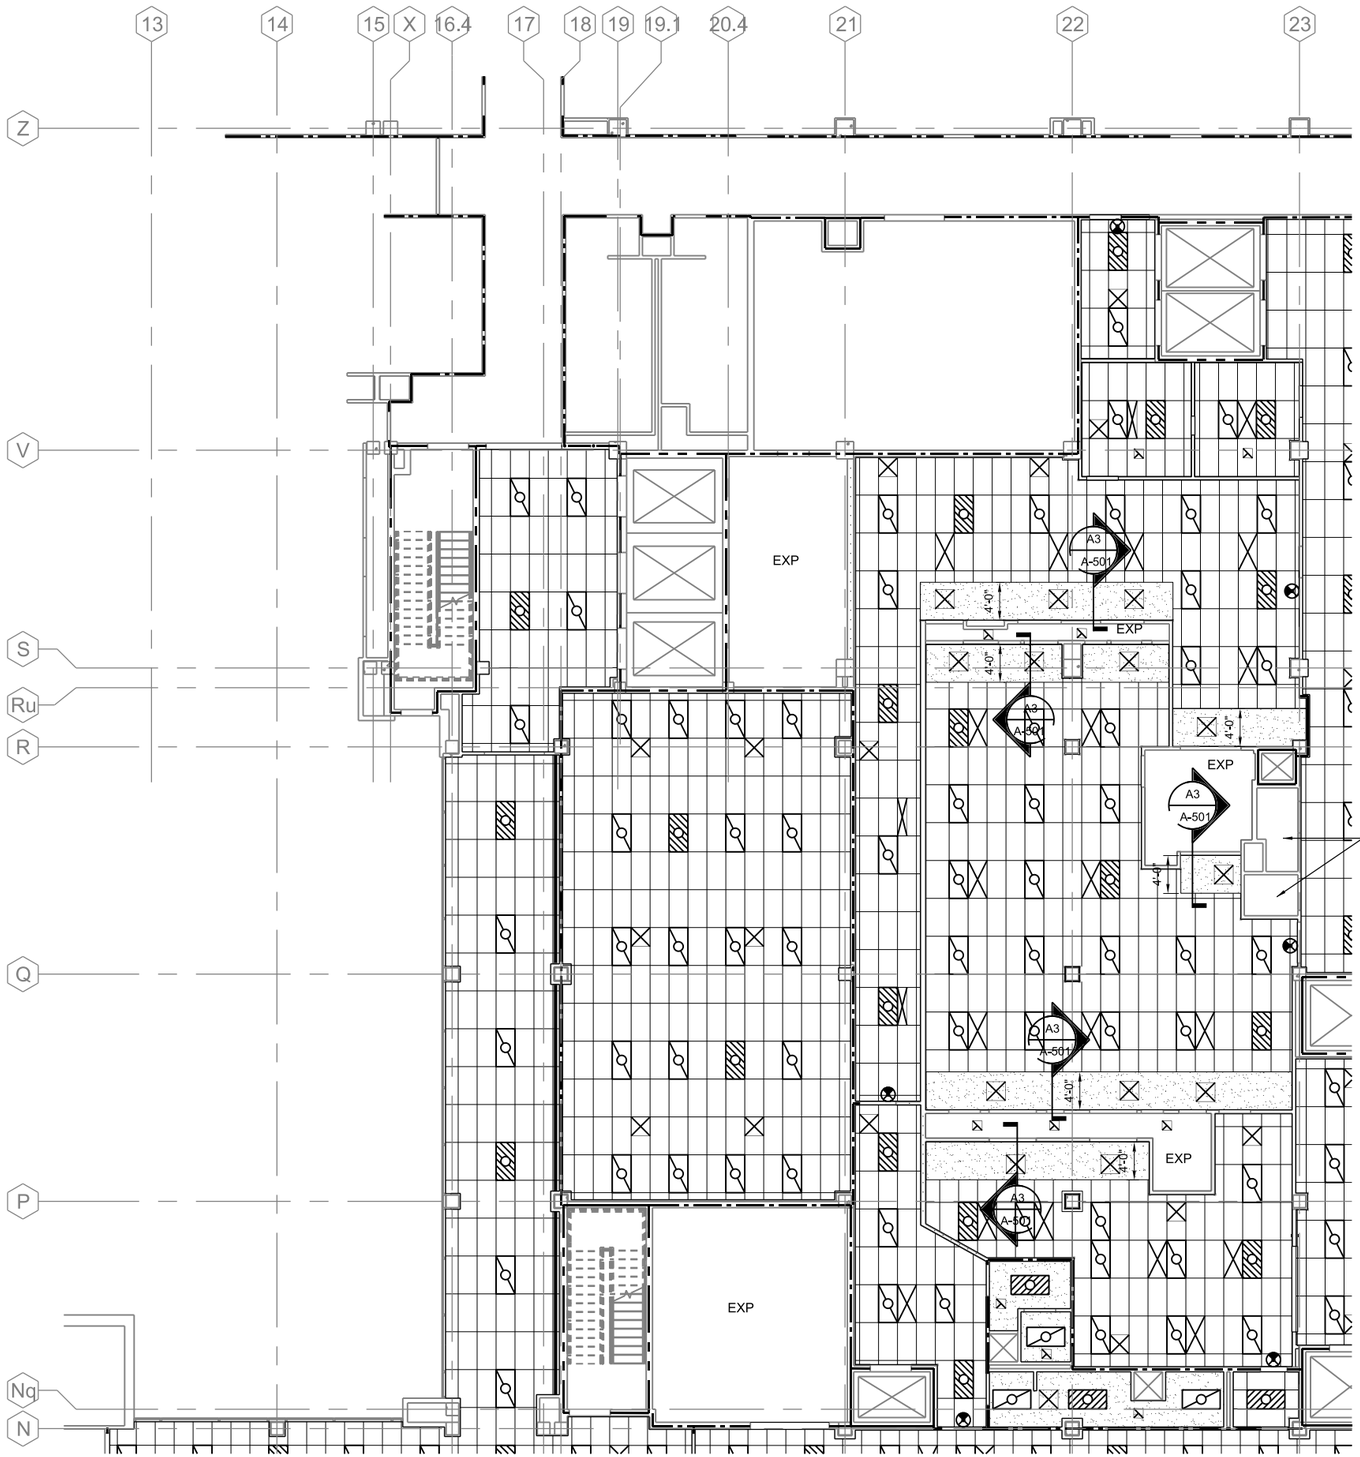

A1 LEVEL 1 - REFLECTED CEILING PLAN - SECTOR 1

1/8" = 1'-0"


GENERAL NOTES:

A. SEE SHEETS A-001 THRU A-002 FOR ABBREVIATIONS AND LEGENDS.
B. SEE SHEET A-003 FOR PARTITION TYPES.
C. SEE SHEET A-601 FOR FINISH SCHEDULE.
D. SEE SHEET A-602 FOR DOOR SCHEDULE.
E. SEE FINISH SCHEDULE FOR CEILING HEIGHTS.

CEILING LEGEND:

- 1' x 4' LIGHT FIXTURE
- 2' x 4' LIGHT FIXTURE
- 2' x 4' EMERGENCY LIGHT FIXTURE
- EXIT LIGHT
- 2 X 2 SUPPLY REGISTER
- 2 X4 SUPPLY REGISTER
- LINEAR DIFFUSER
- EXHAUST FAN
- GYPSUM BOARD CEILING
- NEW ACOUSTICAL CEILING TILE
- EXISTING CEILING TO REMAIN

KEY PLAN

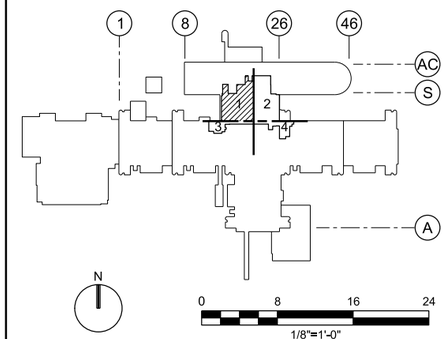

CTM	DESCRIPTION	DATE	APPR
0	ISSUE FOR BID & CONSTRUCTION	10-30-17	SA

NAVFAC

STATE OF SOUTH CAROLINA · JAMES T. ALLEN · 1762 · SPARTANBURG, S.C. · REGISTERED ARCHITECT
10-30-2017 SEAL

CH2MHILL
6600 Peachtree Dunwoody
Suite 600
Atlanta, GA 30328
CLARK NEXSEN
Architecture & Engineering

A/E INFO

APPROVED

FOR COMMANDER NAVFAC

ACTIVITY

SATISFACTORY TO DATE OCT 2017

DES JTA | DRW DMA | CHK JAB

<<PM/DM>>

BRANCH MANAGER

CHIEF ENG/ARCH XXX

NAVAL FACILITIES ENGINEERING COMMAND

DEPARTMENT OF THE NAVY
NAVAL FACILITIES ENGINEERING COMMAND
MIDLANT

NAVAL FACILITIES ENGINEERING COMMAND
CAMP LEJEUNE, NORTH CAROLINA

ROICC CAMP LEJEUNE

CAMP LEJEUNE, NORTH CAROLINA
MCLB CAMP LEJEUNE NH100 RENOVATION
OF STERILE PROCESSING AREA

LEVEL 1 REFLECTED CEILING PLAN - SECTOR 1

SCALE:

EPROJECT NO.: XXXXXXX

CONSTR. CONTR. NO.
N62583-11-D-0533, Task Order WE30

NAVFAC DRAWING NO.
60020888


SHEET 17 OF 86

A-131

DRAWFORM REVISION: 10 MARCH 2009

PLOT DATE: 03/18/2014 PLOT TIME: 6:04 PM

678968 PLOT DATE: $PLOTDATE PLOT TIME: $PLOTTIME

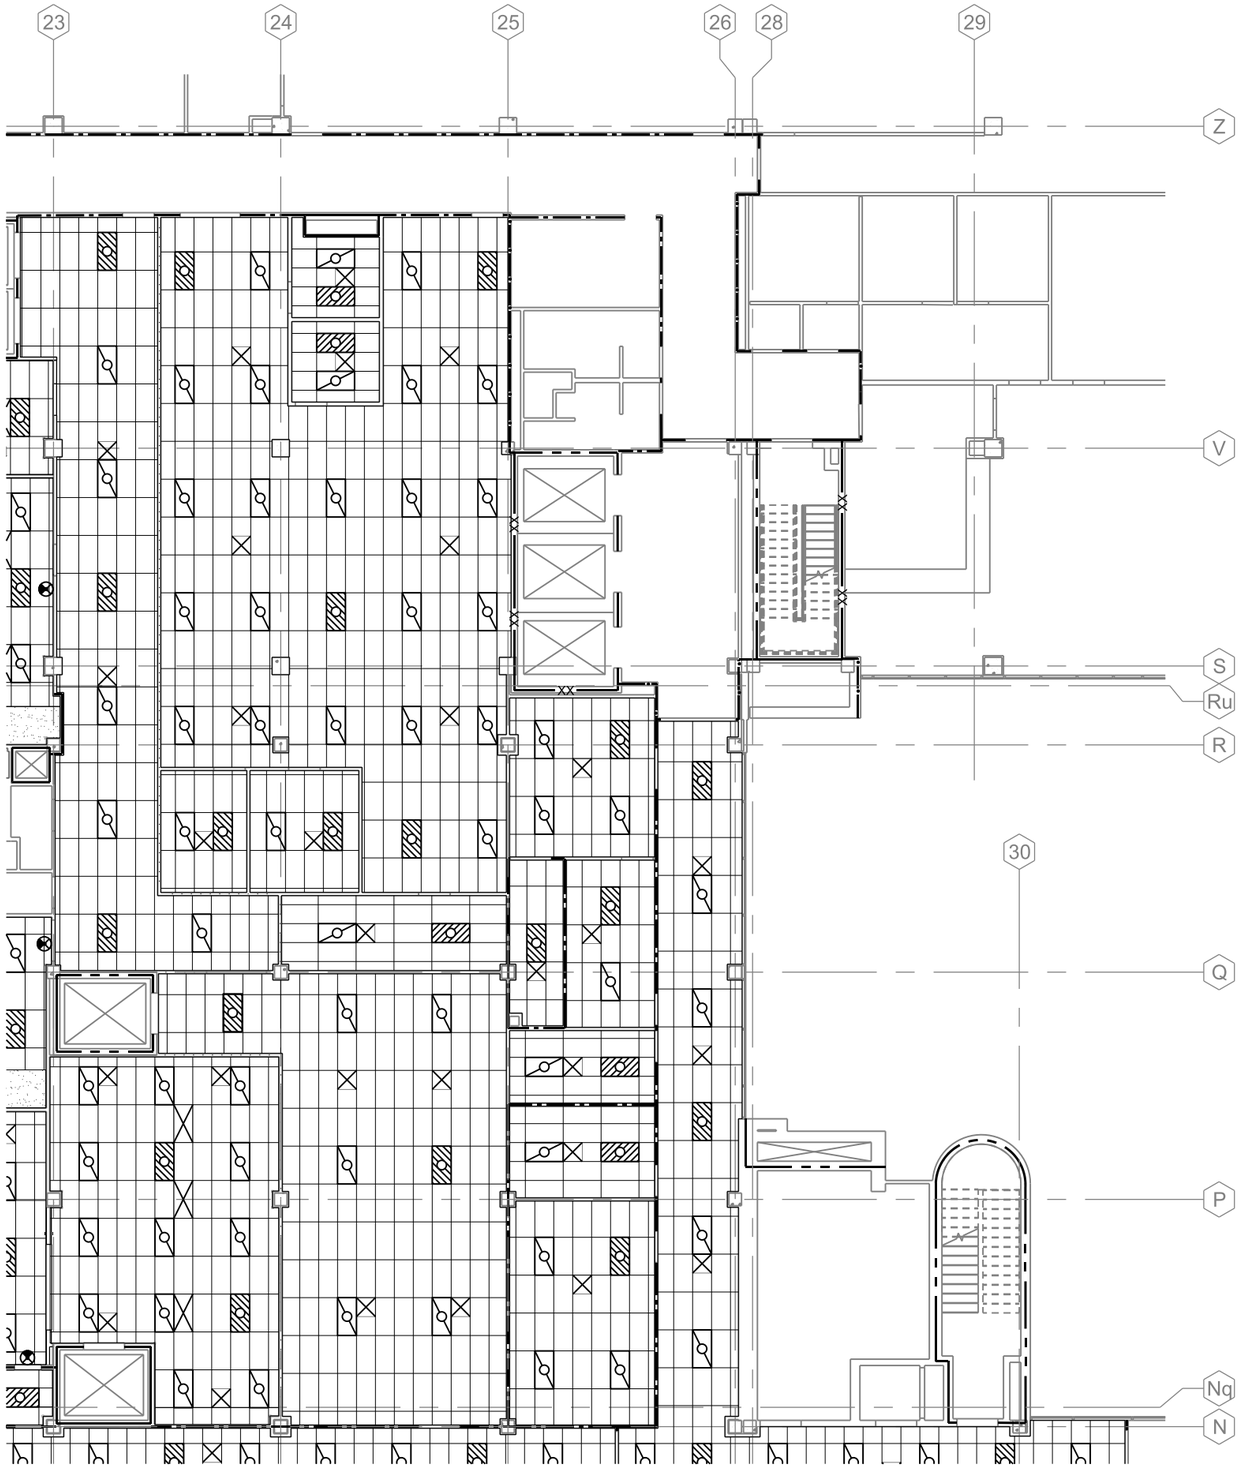

A1 LEVEL 1 - REFLECTED CEILING PLAN - SECTOR 2

1/8" = 1'-0"


GENERAL NOTES:

A. SEE SHEETS A-001 THRU A-002 FOR ABBREVIATIONS AND LEGENDS.
B. SEE SHEET A-003 FOR PARTITION TYPES.
C. SEE SHEET A-601 FOR FINISH SCHEDULE.
D. SEE SHEET A-602 FOR DOOR SCHEDULE.
E. SEE FINISH SCHEDULE FOR CEILING HEIGHTS.

CEILING LEGEND:

- 1' x 4' LIGHT FIXTURE
- 2' x 4' LIGHT FIXTURE
- 2' x 4' EMERGENCY LIGHT FIXTURE
- EXIT LIGHT
- 2 X 2 SUPPLY REGISTER
- 2 X4 SUPPLY REGISTER
- LINEAR DIFFUSER
- EXHAUST FAN
- GYPSUM BOARD CEILING
- NEW ACOUSTICAL CEILING TILE
- EXISTING CEILING TO REMAIN

KEY PLAN

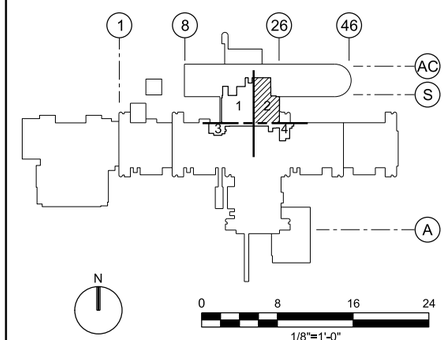

CTM	DESCRIPTION	DATE	APPR
0	ISSUE FOR BID & CONSTRUCTION	10-30-17	SA

NAVFAC

STATE OF SOUTH CAROLINA · JAMES T. ALLEN · 1762 · SPARTANBURG, S.C. · REGISTERED ARCHITECT
10-30-2017 SEAL

CH2MHILL®
6600 Peachtree Dunwoody
Suite 600
Atlanta, GA 30328
CLARK NEXSEN
Architecture & Engineering

A/E INFO

APPROVED

FOR COMMANDER NAVFAC

ACTIVITY

SATISFACTORY TO DATE OCT 2017

DES	JTA	DRW	DMA	CHK	JAB

<<PM/DM>>

BRANCH MANAGER

CHIEF ENG/ARCH XXX

NAVAL FACILITIES ENGINEERING COMMAND

DEPARTMENT OF THE NAVY
NAVAL FACILITIES ENGINEERING COMMAND
MIDLANT

ROICC CAMP LEJEUNE

CAMP LEJEUNE, NORTH CAROLINA
MCLB CAMP LEJEUNE NH100 RENOVATION
OF STERILE PROCESSING AREA

LEVEL 1 REFLECTED CEILING PLAN - SECTOR 2

SCALE:

EPROJECT NO.: XXXXXXX

CONSTR. CONTR. NO.
N62583-11-D-0533, Task Order WE30


NAVFAC DRAWING NO.
60020889

SHEET 18 OF 86

A-132

DRAWFORM REVISION: 10 MARCH 2009

PLOT TIME: 6:04 PM
PLOT DATE: 03/18/2014
678968
PLOT DATE: $PLOTDATE
PLOT TIME: $PLOTTIME

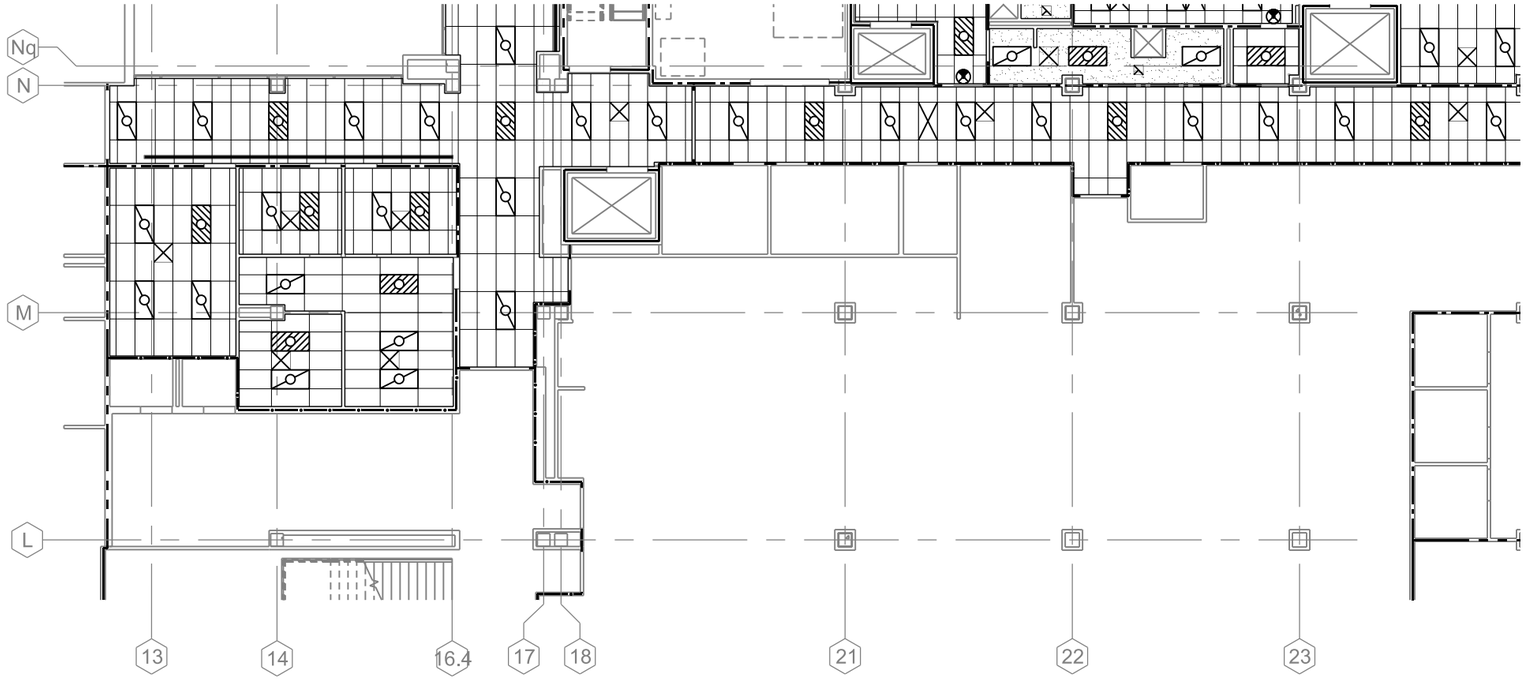

B1 LEVEL 1 - REFLECTED CEILING PLAN - SECTOR 3

1/8" = 1'-0"


GENERAL NOTES:

A. SEE SHEETS A-001 THRU A-002 FOR ABBREVIATIONS AND LEGENDS.
B. SEE SHEET A-003 FOR PARTITION TYPES.
C. SEE SHEET A-601 FOR FINISH SCHEDULE.
D. SEE SHEET A-602 FOR DOOR SCHEDULE.
E. SEE FINISH SCHEDULE FOR CEILING HEIGHTS.

CEILING LEGEND:

- 1' x 4' LIGHT FIXTURE
- 2' x 4' LIGHT FIXTURE
- 2' x 4' EMERGENCY LIGHT FIXTURE
- EXIT LIGHT
- 2 X 2 SUPPLY REGISTER
- 2 X4 SUPPLY REGISTER
- LINEAR DIFFUSER
- EXHAUST FAN
- GYPSUM BOARD CEILING
- NEW ACOUSTICAL CEILING TILE
- EXISTING CEILING TO REMAIN

KEY PLAN

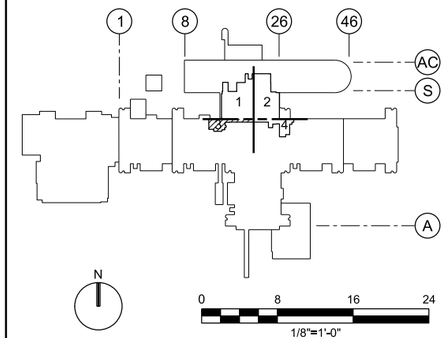

NO	DESCRIPTION	DATE	APPR
0	ISSUE FOR BID & CONSTRUCTION	10-30-17	SA

NAVFAC

STATE OF SOUTH CAROLINA · JAMES T. ALLEN · 1762 · SPARTANBURG, S.C. · REGISTERED ARCHITECT
10-30-2017 SEAL

CH2MHILL®
6600 Peachtree Dunwoody
Suite 600
Atlanta, GA 30328
CLARK NEXSEN
Architecture & Engineering

A/E INFO

APPROVED

FOR COMMANDER NAVFAC

ACTIVITY

SATISFACTORY TO DATE OCT 2017

DES JTA | DRW DMA | CHK JAB

<<PM/DM>>

BRANCH MANAGER

CHIEF ENG/ARCH XXX

NAVAL FACILITIES ENGINEERING COMMAND

DEPARTMENT OF THE NAVY
NAVAL FACILITIES ENGINEERING COMMAND
MIDLANT
CAMP LEJEUNE, NORTH CAROLINA
ROICC CAMP LEJEUNE
CAMP LEJEUNE, NORTH CAROLINA
MCLB CAMP LEJEUNE NH100 RENOVATION
OF STERILE PROCESSING AREA
LEVEL 1 REFLECTED CEILING PLAN - SECTOR 3

SCALE:

EPROJECT NO.: XXXXXX

CONSTR, CONTR, NO.
N62583-11-D-0533, Task Order WE30

NAVFAC DRAWING NO.
60020890

SHEET 19 OF 86

A-133

DRAWFORM REVISION: 10 MARCH 2009

PLOT TIME: 6:04 PM
PLOT DATE: 03/18/2014
678968
PLOT DATE: $PLOTDATE
PLOT TIME: $PLOTTIME