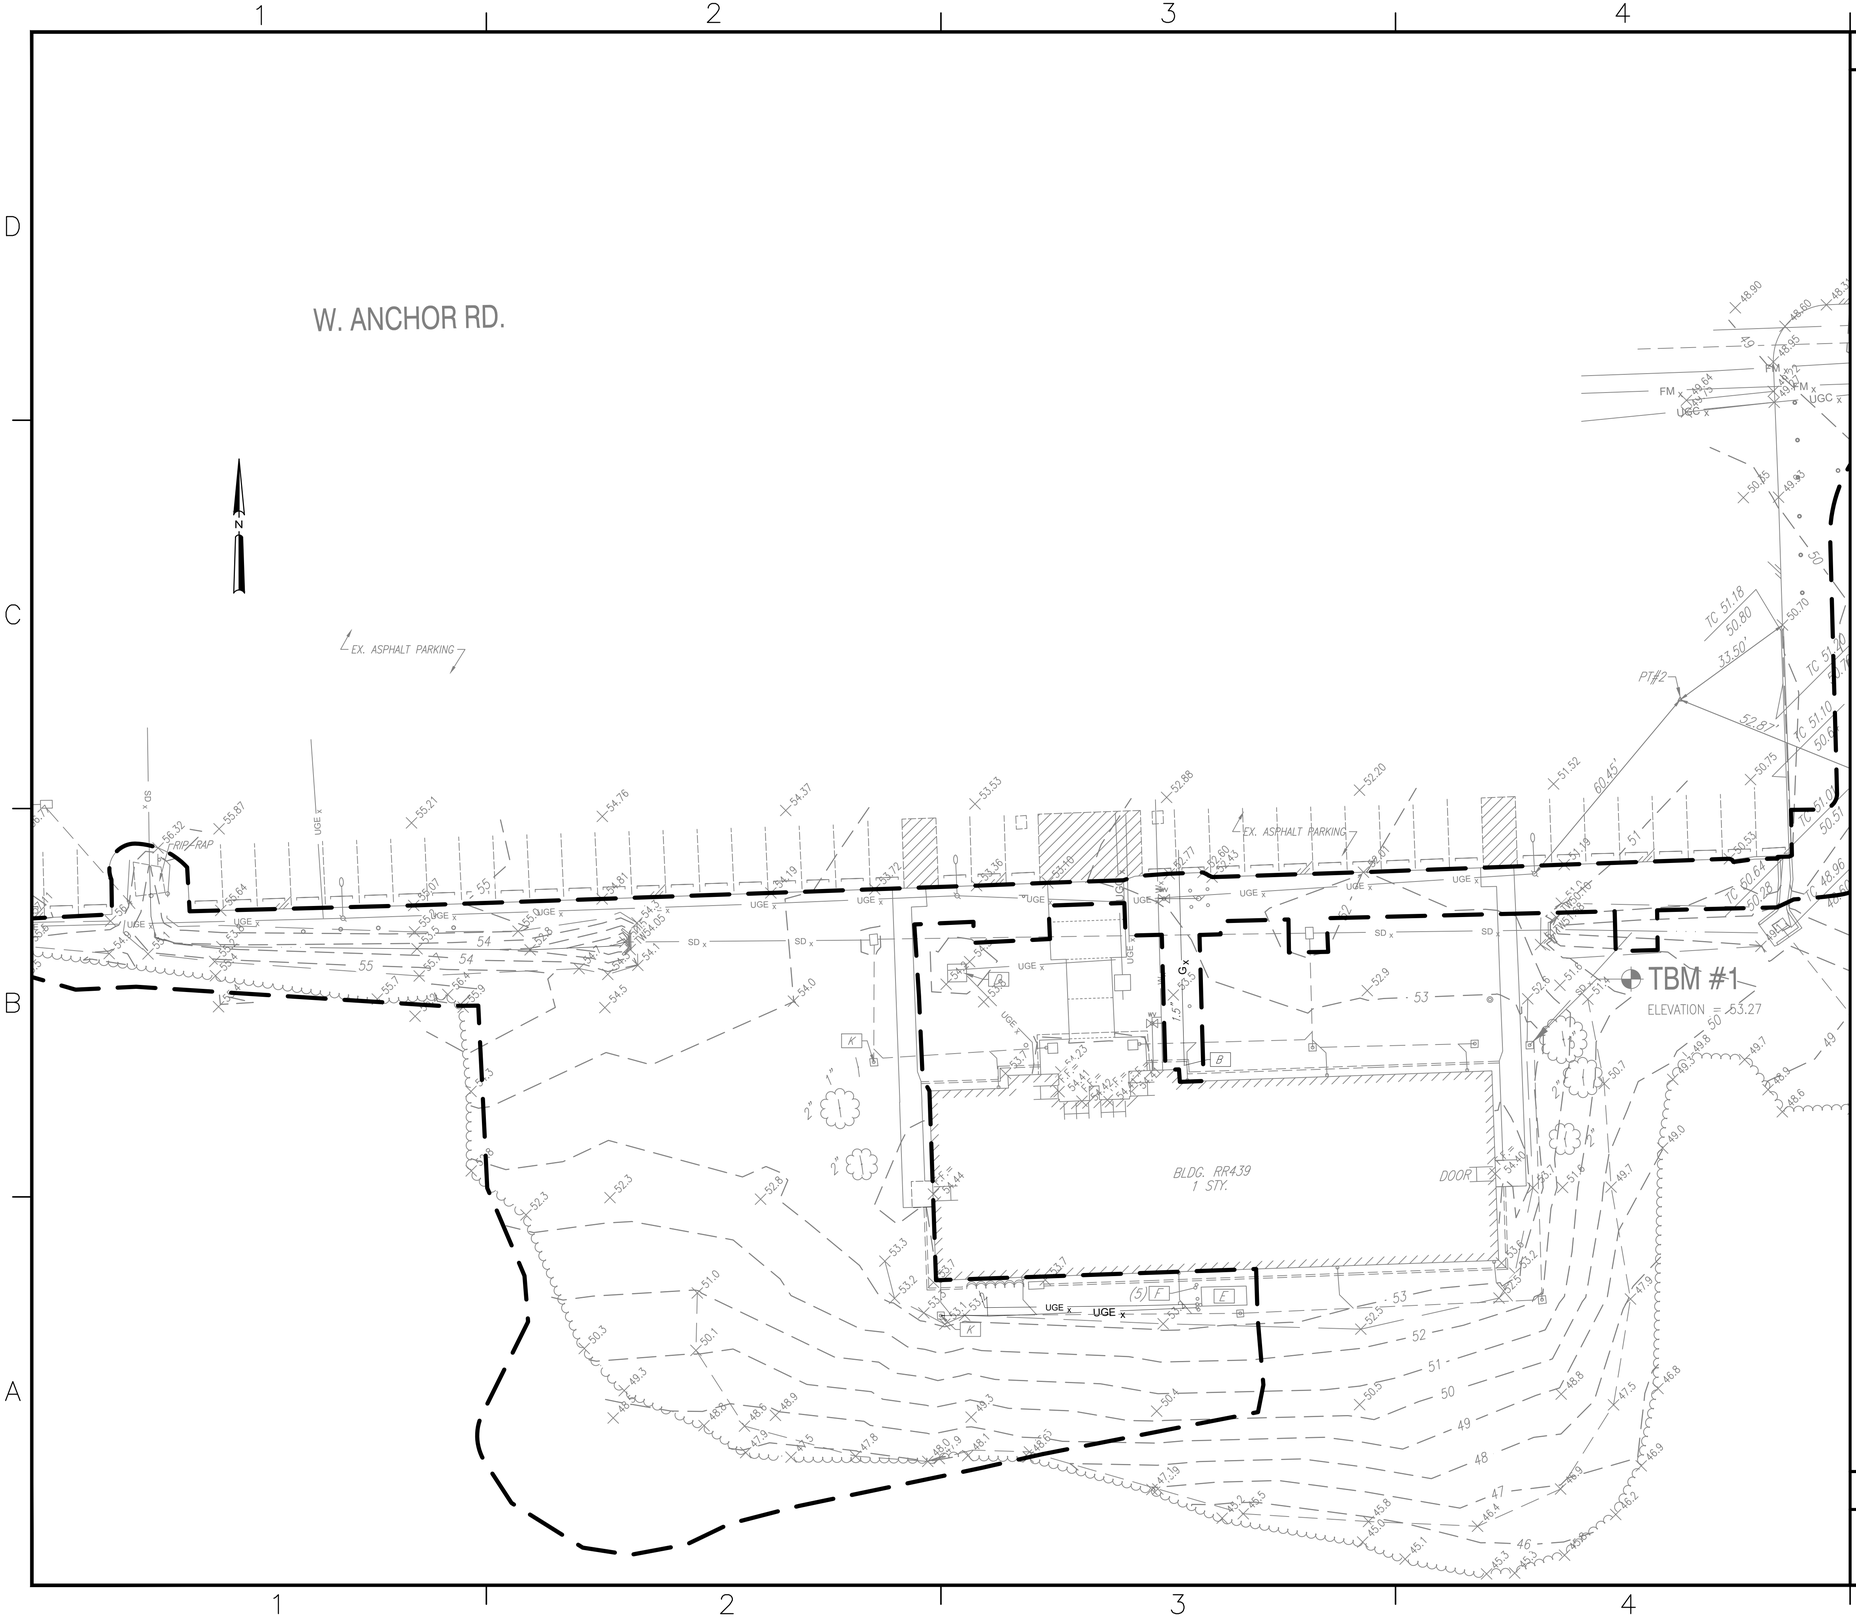

GENERAL SHEET NOTES

1. ENVIRONMENTAL CONTROLS MUST CONFORM TO ALL STATE, LOCAL, FEDERAL, NAVY, AND CAMP LEJEUNE SPECIFIC REQUIREMENTS, REGULATIONS AND PERMITS AND SPECIFICATION SECTIONS 01 57 19 TEMPORARY ENVIRONMENTAL CONTROLS AND 01 57 19.01 20 SUPPLEMENTAL TEMPORARY ENVIRONMENTAL CONTROLS.
2. MEASURES MUST BE TAKEN TO PREVENT DEBRIS AND WASTEWATER FROM CONCRETE WORK AND DEMOLITION FROM ENTERING THE STORM WATER DRAINAGE SYSTEM AND SURROUNDING WETLAND AREAS.
3. ALL WORK MUST BE COMPLETED IN ACCORDANCE WITH PERMITS ISSUED FOR THE PROJECT.
4. THE CONTRACTOR MUST ENSURE A COPY OF THE PERMITS ARE MAINTAINED AT THE PROJECT SITE AND THAT ALL PERSONNEL, INCLUDING SUBCONTRACTORS, ARE FULLY AWARE OF THE PERMIT CONDITIONS. THE PERMITS MUST BE MADE PART OF ANY SUBCONTRACTS ISSUED BY THE CONTRACTOR.
5. FOR ITEMS THAT REQUIRE DEWATERING, THE CONTRACTOR MUST DESIGN AND INSTALL A DEWATERING SYSTEM IN ACCORDANCE WITH THE REQUIREMENTS SPECIFIED IN SECTION 01 57 19.00 20. THE CONTRACTOR MUST INCLUDE ALL COSTS ASSOCIATED WITH DEWATERING EFFORTS REQUIRED TO COMPLETE THE WORK. FAILURE OF THE CONTRACTOR TO PLAN FOR GROUNDWATER CONDITIONS MAY NOT BE THE BASIS FOR ANY CLAIM NOR EQUITABLE PRICE OR CONTRACT TIME ADJUSTMENTS, ALL DEWATERING SYSTEM COMPONENTS (INCLUDING INFILTRATION PITS, TANK, ETC) STORAGE MUST BE LOCATED WITHIN THE LIMITS OF WORK.
6. IN THE EVENT SUSPECTED CONTAMINATION IS LOCATED, IMMEDIATELY STOP WORK IN THE IMMEDIATE AREA AND NOTIFY THE CONTRACTING OFFICER, DO NOT RESUME WORK UNTIL SO DIRECTED.
7. IN THE EVENT A POTENTIAL ARCHAEOLOGICAL RESOURCE IS ENCOUNTERED, IMMEDIATELY STOP WORK IN THE IMMEDIATE AREA AND NOTIFY THE CONTRACTING OFFICER, DO NOT RESUME WORK UNTIL SO DIRECTED.
8. IN THE EVENT A SUSPECTED MUNITION ITEM IS LOCATED, IMMEDIATELY STOP WORK IN THE IMMEDIATE AREA AND NOTIFY THE CONTRACTING OFFICER, DO NOT RESUME WORK UNTIL SO DIRECTED.
9. RIPARIAN AND WETLAND BUFFER BOUNDARIES MUST BE FLAGGED PRIOR TO EQUIPMENT SETUP/STAGING AND MOBILIZATION. ALL STAGING OF EQUIPMENT MUST BE OUTSIDE OF THESE BOUNDARIES (UNLESS OTHERWISE SPECIFIED) THROUGH CONSTRUCTION.

GRAPHIC SCALE

1"=20' 0' 10' 20' 40'

APPR	DATE	DESCRIPTION	CTM

NAVFAC

A/E INFO

APPROVED

FOR COMMANDER NAVFAC 10/26/2022

ACTIVITY
Approved by Sofia Schwartz, Asset Management Branch Director, PWD C-F, MCIEAST-MCB Camp Lejeune, via Email

SATISFACTORY TO DATE 10/05/2022

DES	JHG	DRW	AAE	CHK	FAD

PM/DM	KTB/MDM
BRANCH MANAGER	DLB
CHIEF ENG/ARCH	EJA
FIRE PROTECTION	DSN

DEPARTMENT OF THE NAVY
NAVAL FACILITIES ENGINEERING SYSTEMS COMMAND
MIDLANT DC CORE

NAVAL FACILITIES ENGINEERING SYSTEMS COMMAND–MID-ATLANTIC
NAVAL STATION–NORFOLK,VA

CAMP LEJEUNE

JACKSONVILLE, NORTH CAROLINA

CULTURAL ASSIMILATION EXPANSION

ENVIRONMENTAL CONSTRAINTS - SITE PLAN & NOTES

SCALE:	AS NOTED
EPROJECT NO.	1701640
CONSTR. CONTR. NO.	—
NAVFAC DRAWING NO.	12869847
SHEET	6 OF 142

H-100

DRAWFORM REVISION: 25 AUGUST 2020

FILE NAME: P:\NC\Camp Lejeune\MILCON\2021_1701640_P1553_CulturalAssimilationExpan\B_Design\DWGS\Sheet\02_HAZMAT\H-100.dwg LAYOUT NAME: H-100 PLOTTED: Wednesday, October 05, 2022 - 5:58pm USER: amori.atomin