10 JAN 2023

N400085-23-R-2523
NAVFAC
WORK ORDER NUMBER 1701640

AMENDMENT 0004

CULTURAL ASSIMILATION EXPANSION
CAMP LEJEUNE
JACKSONVILLE, NORTH CAROLINA

INDEX OF DRAWINGS

NAVFAC drawings referenced below have been revised as of 01/10/2023; revised drawings accompany this modification.

On NAVFAC Dwg. No. 12869865 (C-002)

Modifications: Added callout and label to show full extent of parking lot to be re-striped.

On NAVFAC Dwg. No. 12869870 (CS101)

Modifications: Added to keynote 9: RE-STRIPE PARKING LOT PAVEMENT MARKINGS, SEE SHEET C-002 FOR FULL EXTENT OF PARKING LOT TO BE RE-STRIPED.

On NAVFAC Dwg. No. 12869981 (TT102)

Modifications: Added to keynote 1: WALL MOUNTED 65” LED TV, PROVIDE WITH MOUNT AND REQUIRED ACCESSORIES. Added to keynote 2: WALL MOUNTED 75” LED TV, PROVIDE WITH MOUNT AND REQUIRED ACCESSORIES.

On NAVFAC Dwg. No. 12869932 (IF101)

Modifications: Added keynote 1: S4 A/V CREDENZA 21”W X 25”D moved to the FF&E SCHEDULE from the A/V SCHEDULE.

-- End of Modification --

10 JAN 2023

N400085-23-R-2523
NAVFAC
WORK ORDER NUMBER 1701640

AMENDMENT 0004

CULTURAL ASSIMILATION EXPANSION
CAMP LEJEUNE
JACKSONVILLE, NORTH CAROLINA

INDEX OF DRAWINGS

NAVFAC drawings referenced below have been revised as of 01/10/2023; revised drawings accompany this modification.

On NAVFAC Dwg. No. 12869865 (C-002)

Modifications: Added callout and label to show full extent of parking lot to be re-striped.

On NAVFAC Dwg. No. 12869870 (CS101)

Modifications: Added to keynote 9: RE-STRIPE PARKING LOT PAVEMENT MARKINGS, SEE SHEET C-002 FOR FULL EXTENT OF PARKING LOT TO BE RE-STRIPED.

On NAVFAC Dwg. No. 12869981 (TT102)

Modifications: Added to keynote 1: WALL MOUNTED 65” LED TV, PROVIDE WITH MOUNT AND REQUIRED ACCESSORIES. Added to keynote 2: WALL MOUNTED 75” LED TV, PROVIDE WITH MOUNT AND REQUIRED ACCESSORIES.


On NAVFAC Dwg. No. 12869932 (IF101)

Modifications: Added keynote 1: S4 A/V CREDENZA 21”W X 25”D moved to the FF&E SCHEDULE from the A/V SCHEDULE.

In Specification Section 09 90 00

Modification: Modified Paragraph 1.6.2 SSPC QP 1 Certification, to read “SSPC QP 9 Certification”

-- End of Modification --

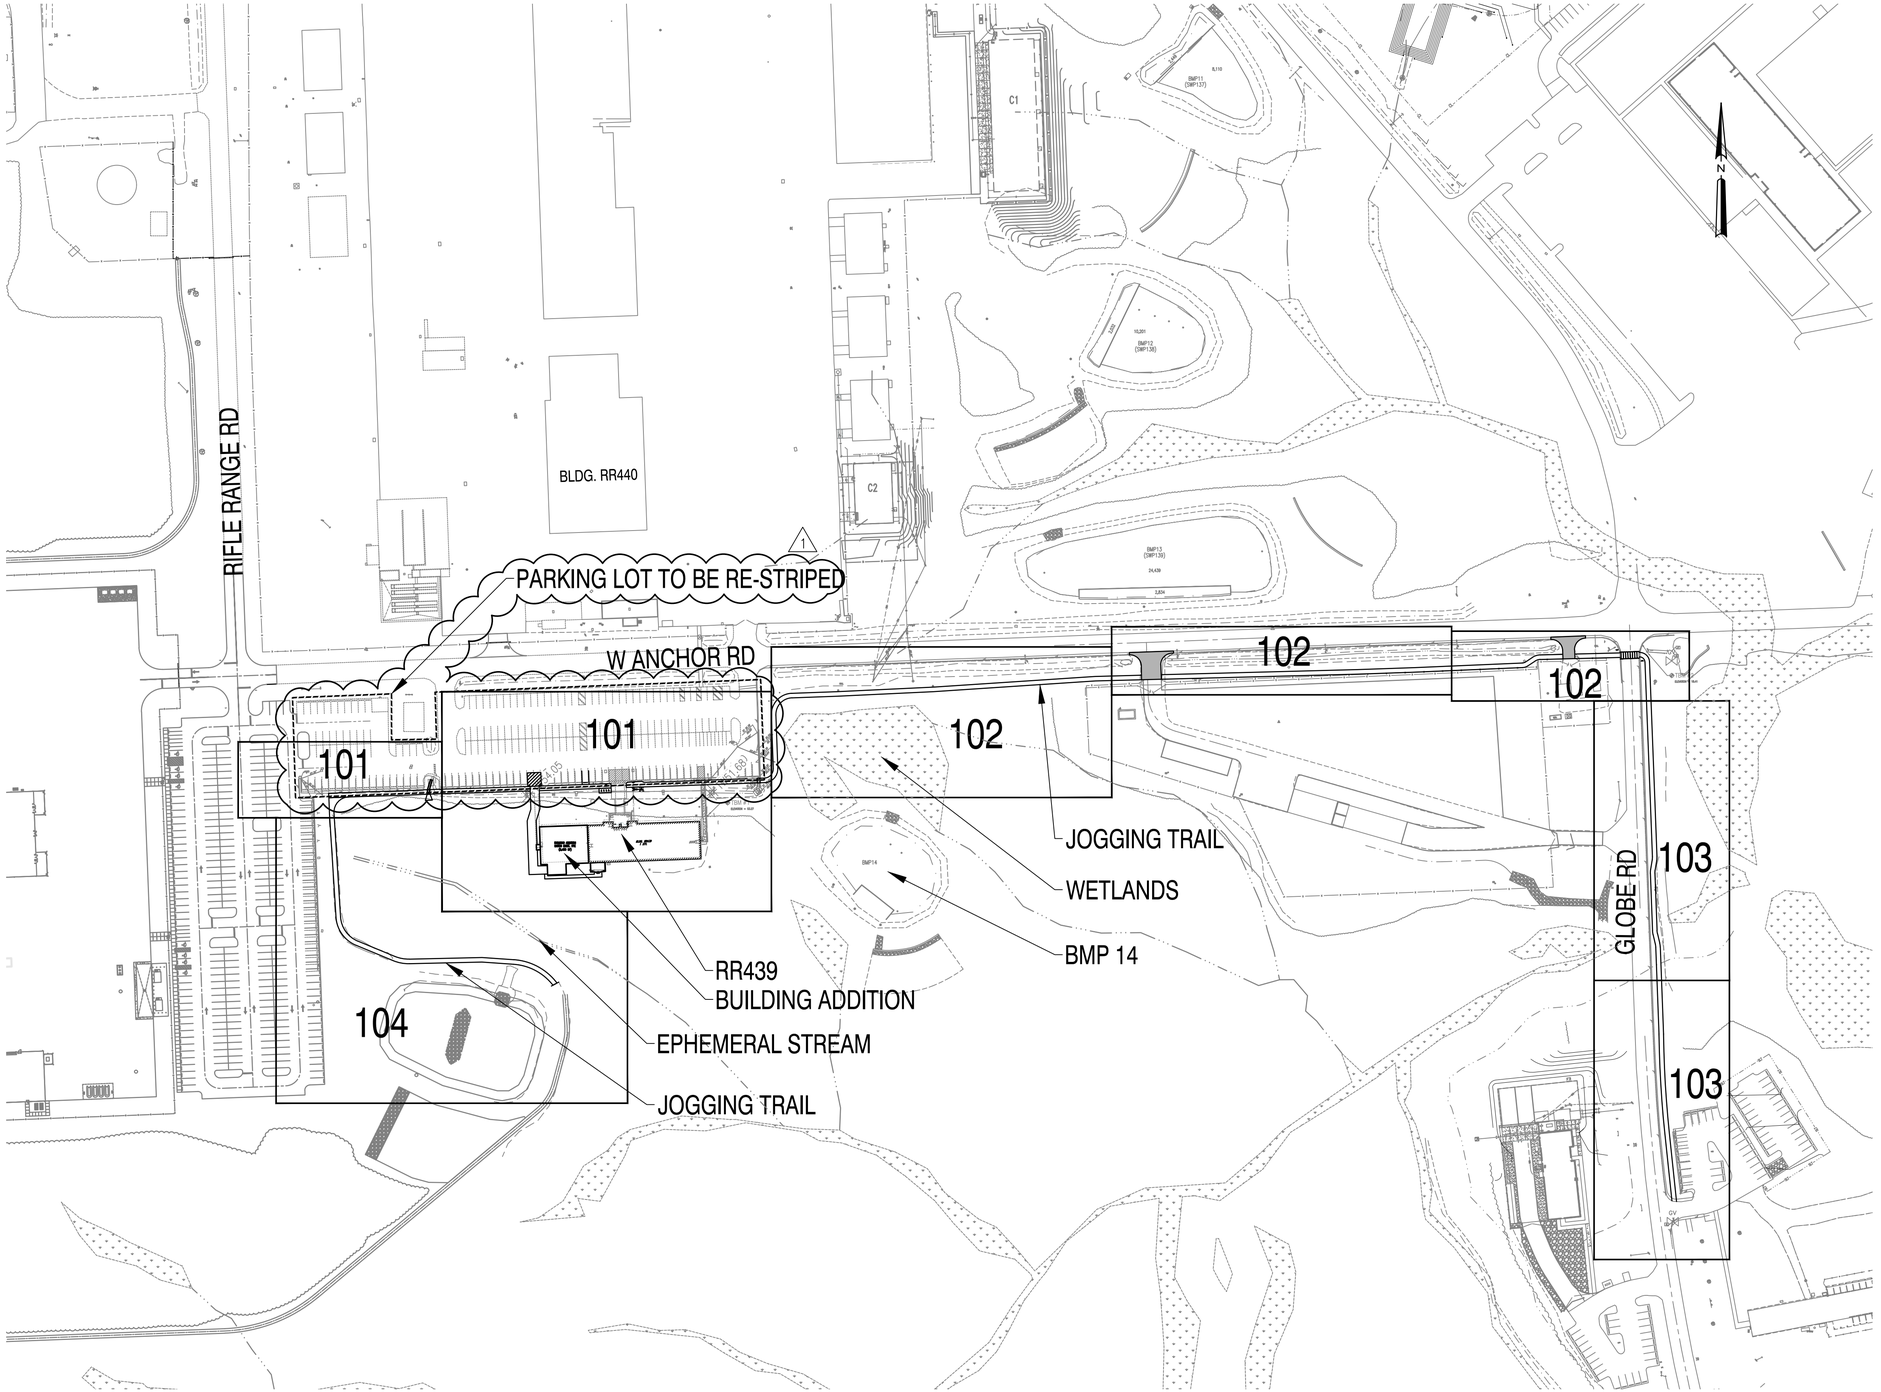

NO.	DESCRIPTION	DATE	APPR
1	MISCELLANEOUS REVISIONS	1/10/2023	MAD

NAVFAC

SEAL

A/E INFO

APPROVED

FOR COMMANDER NAVFAC

ACTIVITY
Approved by Sofia Schwartz, Asset Management Branch Director, PWD G-F, MCIEAST-MCB Camp Lejeune, via Email
SATISFACTORY TO DATE 10/05/2022

DES	AAE	DRW	KAW	CHK	MAD
PM/DM	KTB/MDM				
BRANCH MANAGER	DLB				
CHIEF ENG/ARCH	EJA				
FIRE PROTECTION	DSN				

DEPARTMENT OF THE NAVY
NAVAL FACILITIES ENGINEERING SYSTEMS COMMAND
MIDLANT DC CO/RE

NAVAL FACILITIES ENGINEERING SYSTEMS COMMAND—MID-ATLANTIC
NAVAL STATION - NORFOLK VA

CAMP LEJEUNE

JACKSONVILLE, NORTH CAROLINA

CULTURAL ASSIMILATION EXPANSION


OVERALL KEY PLAN

SCALE:	AS NOTED
EPROJECT NO.	1701640
CONSTR. CONTR. NO.	---
NAVFAC DRAWING NO.	12869865
SHEET	24 OF 142

C-002


DRAWFORM REVISION: 25 AUGUST 2020

FILE NAME: P:\MC\Camp Lejeune\MILCON\2021_1701640_P1553_CulturalAssimilationExpan\8_Design\DWGS\Sheet\05_CIV\C-002.dwg LAYOUT NAME: C-002 PLOTTED: Tuesday, January 10, 2023 - 5:56pm USER: maryann.dupont

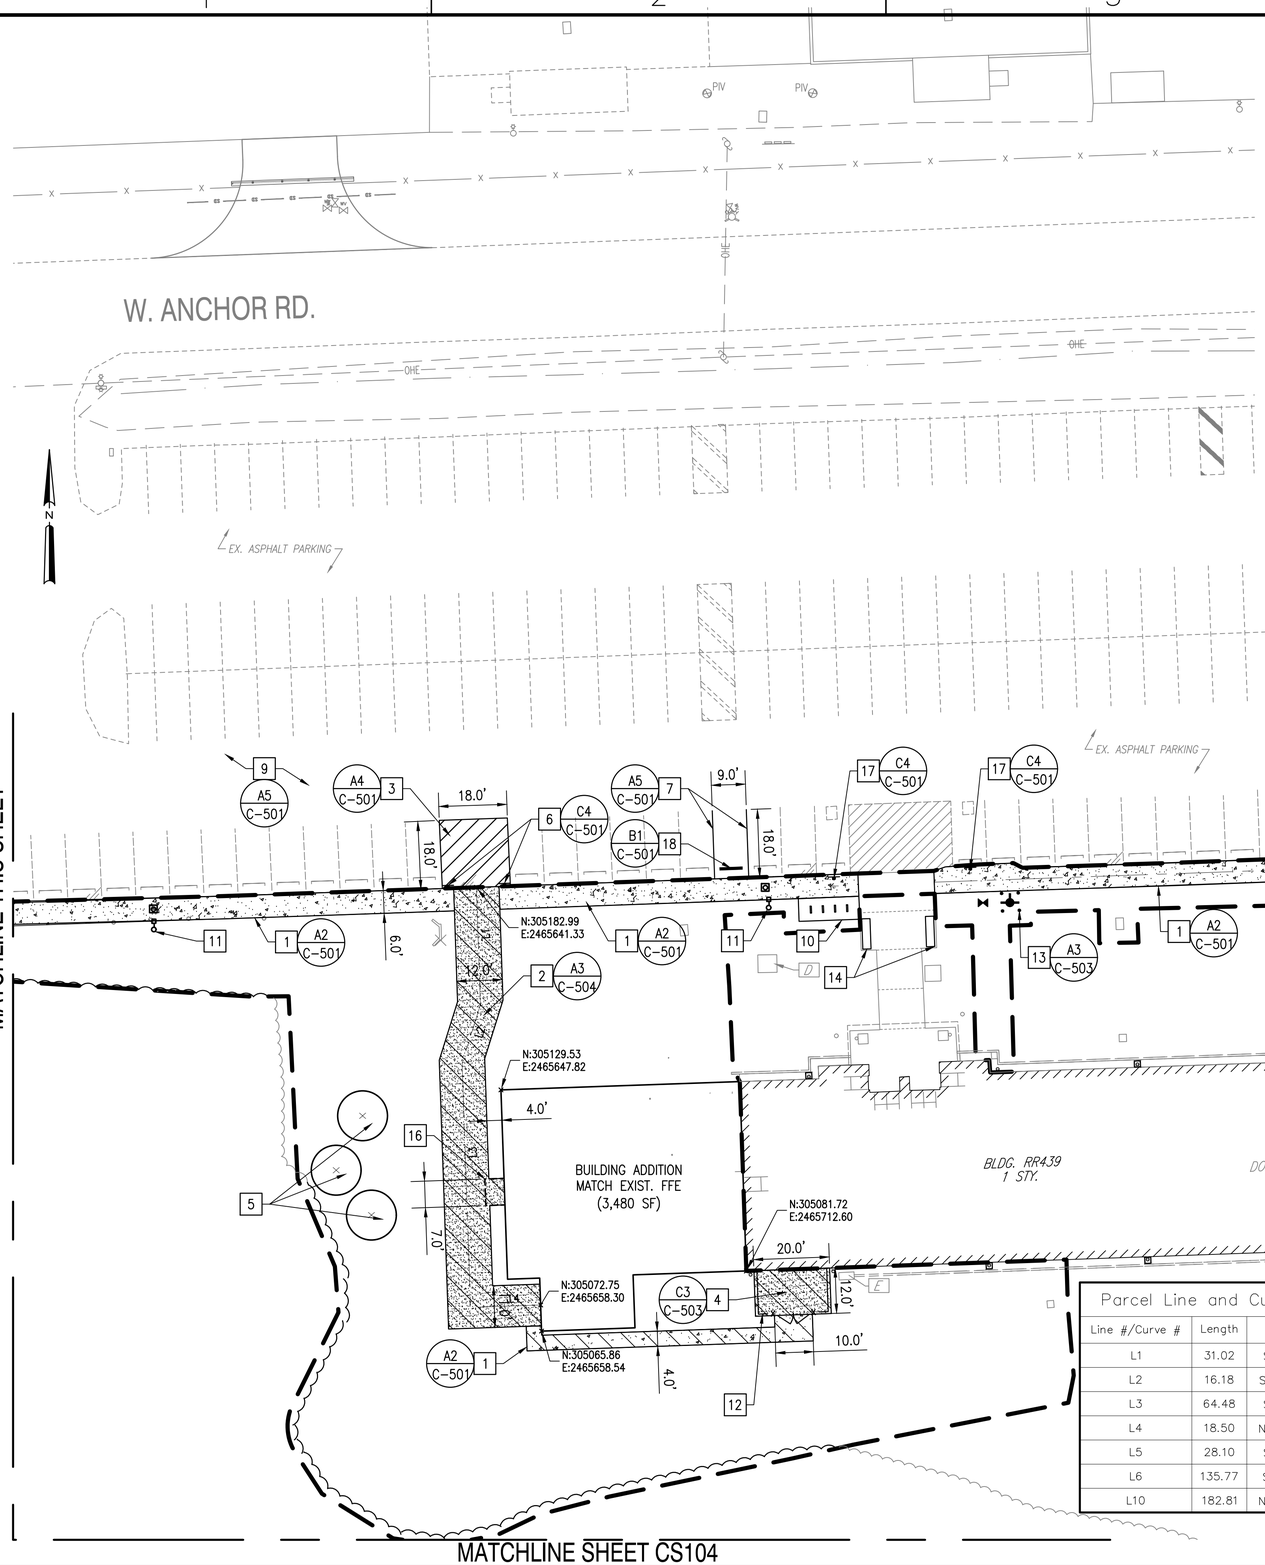

Parcel Line and Curve Table		
Line #/Curve #	Length	Bearing/Delta
L1	31.02	S1° 59' 25.92"E
L2	16.18	S17° 22' 23.31"W
L3	64.48	S1° 59' 23.94"E
L4	18.50	N88° 00' 35.57"E
L5	28.10	S2° 10' 22.49"E
L6	135.77	S3° 38' 25.84"E
L10	182.81	N87° 58' 20.85"E

KEY PLAN

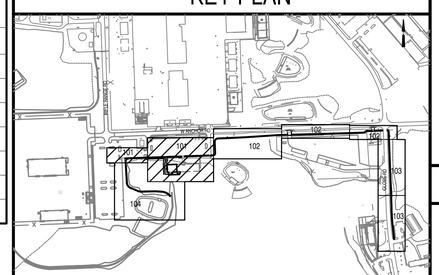

GENERAL SHEET NOTES

1. ALL DISTURBED AREAS WILL BE VEGETATED IN ACCORDANCE WITH THE PROJECT VEGETATION PLAN, SEE DETAIL A3, SHEET C-501.
2. SEE SHEET V-002 FOR EXISTING SITE KEYNOTES AND EXISTING STRUCTURE INFORMATION.

KEYNOTES

1. CONCRETE SIDEWALK
2. HEAVY DUTY CONCRETE APRON
3. DIAGONAL STRIPING PAVEMENT MARKING
4. CHILLER PAD
5. TREES, SEE LANDSCAPE PLANS.
6. NO PARKING SIGN
7. PARKING SPACE PAVEMENT MARKING
8. 6' WIDE ASPHALT JOGGING TRAIL

1 9. RE-STRIPE PARKING LOT PAVEMENT MARKINGS, SEE SHEET C-002 FOR FULL EXTENT OF PARKING LOT TO BE RE-STRIPED

10. BIKE RACK AND CONCRETE PAD, SEE LANDSCAPE PLANS.
11. LIGHT POLE, SEE ELECTRICAL PLANS.
12. 7' CHAIN LINK FENCE WITH 10' WIDE DOUBLE GATE. SEE LANDSCAPING PLANS.
13. BOLLARD (TYP OF 4)
14. BENCH, SEE LANDSCAPE PLANS.
15. INSTALL 6 FT X 2.7 FT WIDE GALVANIZED STEEL TREAD PLATE OVER EXISTING PAVED FLUME. MAKE FLUSH WITH SIDEWALK AND JOGGING TRAIL.
16. METAL CANOPY. SEE ARCHITECTURAL PLANS.
17. ACCESSIBLE PARKING SIGN.
18. PRECAST CONCRETE WHEELSTOP
19. SIDEWALK CHASE
20. CONCRETE FLUME

GRAPHIC SCALE

1"=20' 0' 10' 20' 40'

NO.	DESCRIPTION	DATE	APPR
1	MISCELLANEOUS REVISIONS	1/10/2023	MAD

NAVFAC

A/E INFO

APPROVED

FOR COMMANDER NAVFAC

ACTIVITY

Approved by Sofia Schwartz, Asset Management Branch Director, PWD G-F, MCIEAST-MCB Camp Lejeune, via Email

SATISFACTORY TO DATE 10/05/2022

DES	AAE	DRW	KAW	CHK	MAD

PM/DM	KTB/MDM
BRANCH MANAGER	DLB
CHIEF ENG/ARCH	EJA
FIRE PROTECTION	DSN

DEPARTMENT OF THE NAVY
NAVAL FACILITIES ENGINEERING SYSTEMS COMMAND
MID-LANT DC CORE

NAVAL FACILITIES ENGINEERING SYSTEMS COMMAND--MID-ATLANTIC
NAVAL STATION - NORFOLK VA

CAMP LEJEUNE

JACKSONVILLE, NORTH CAROLINA

CULTURAL ASSIMILATION EXPANSION

SITE LAYOUT PLAN

SCALE: AS NOTED

EPROJECT NO. 1701640

CONSTR. CONTR. NO. —

NAVFAC DRAWING NO. 12869870


SHEET 29 OF 142

CS101

DRAWFORM REVISION: 25 AUGUST 2020

SEAL

FILE NAME: P:\NC\Camp Lejeune\MLCDN\2021_1701640_P1553_CulturalAssimilationExpan\8_Design\DWGS\Sheet\05_Civil\CS101.dwg LAYOUT NAME: CS101 PLOTTED: Tuesday, January 10, 2023 - 5:57pm USER: maryam.durant

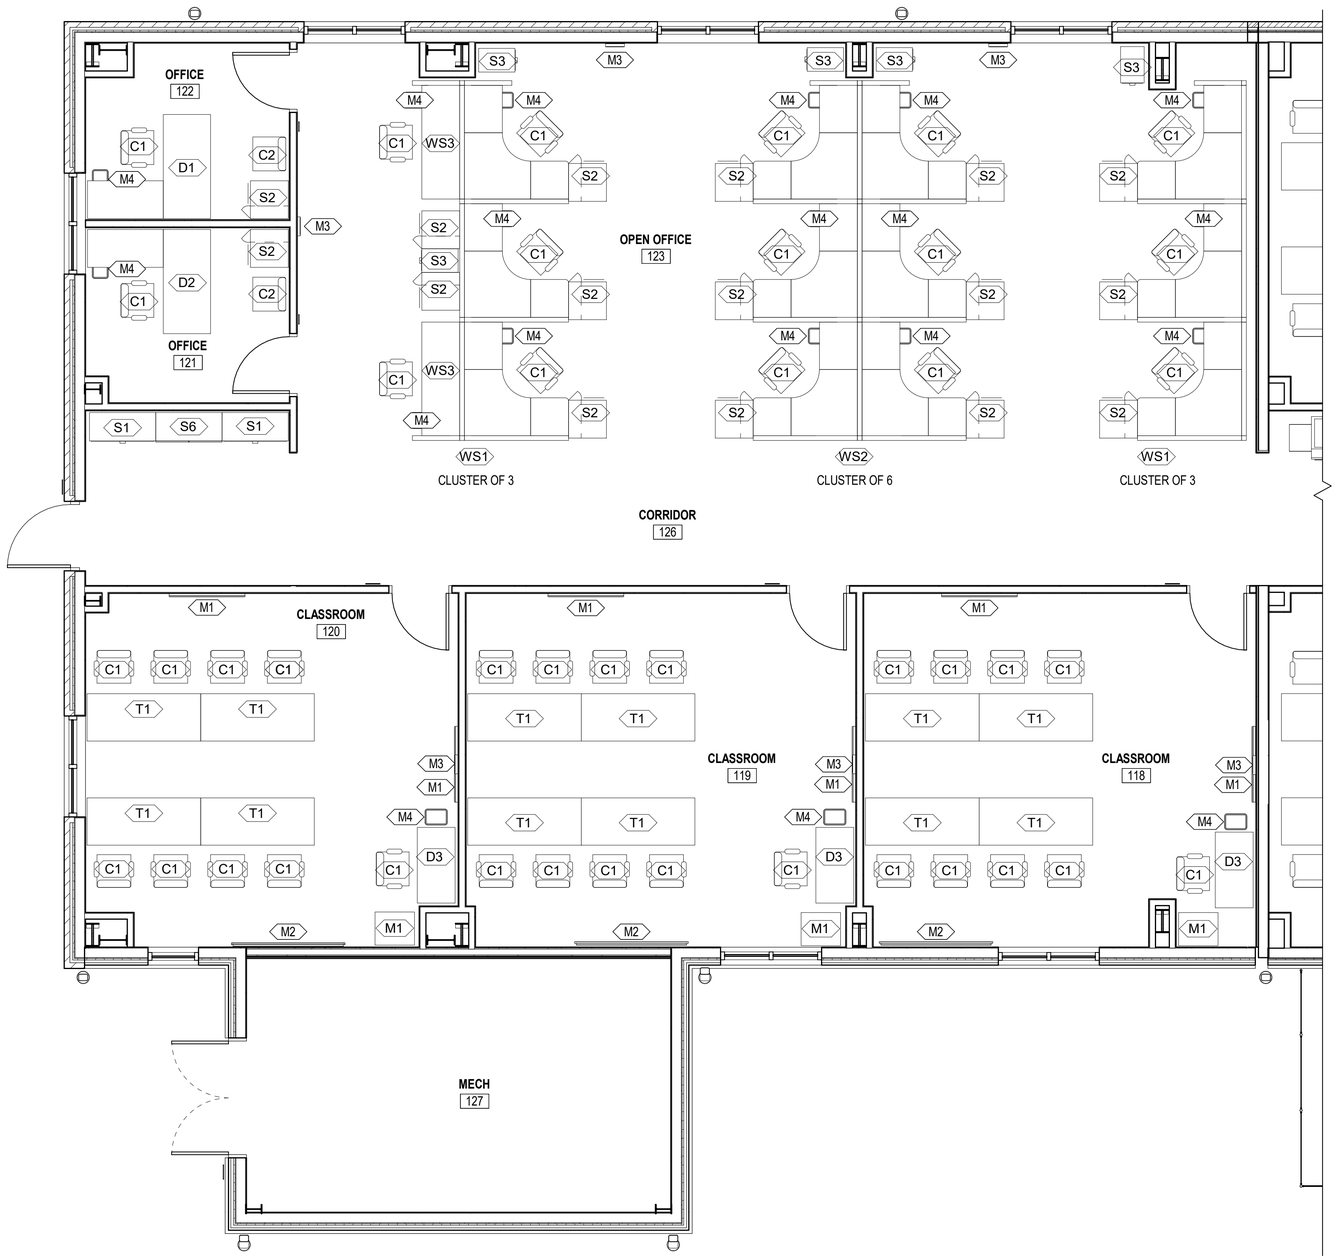

FURNITURE PLAN - ADDITION

SCALE: 1/4" = 1'-0"

PLAN NORTH

GENERAL SHEET NOTES

1. ALL FURNITURE, FIXURES, AND EQUIPMENT (FF&E) INDICATED IS PROVIDED FOR COORDINATION PURPOSES ONLY. PROCUREMENT OF NEW FF&E IS NOT PART OF THE BASE BID CONSTRUCTION CONTRACT. CONSTRUCTION FUNDS WILL NOT BE USED. FF&E WILL BE FUNDED SEPARATELY THROUGH A PLANNED MODIFICATION TO THE CONSTRUCTION CONTRACT.
2. SEE SPECIFICATION SECTION 01 30 01.00 22 AND SECTION 00 22 12.00 20 BID SCHEDULE FOR MORE INFORMATION ON DESIGN, INVENTORY OF EXISTING FURNITURE, STORAGE OF EXISTING FURNITURE, PROCUREMENT OF NEW FURNITURE, AND INSTALLATION OF BOTH NEW AND EXISTING FURNITURE, FIXTURES, AND EQUIPMENT.
3. ITEMS TAGGED WITH:
   "GFGI": REFERS TO GOVERNMENT FURNISHED, GOVERNMENT INSTALLED ITEMS.
   "GFCI": REFERS TO GOVERNMENT FURNITURE, CONTRACTOR INSTALLED ITEMS.
   "CFCI": REFERS TO CONTRACTOR FURNISHED, CONTRACTOR INSTALLED ITEMS.
4. GENERAL CONTRACTOR'S ELECTRICAL SUB-CONTRACTOR IS RESPONSIBLE FOR HARDWIRING THE FURNITURE SYSTEM'S PRE-WIRED ELECTRICAL SYSTEM (FURNITURE WHIP) TO JUNCTION BOXES/BUILDING POWER PRIOR TO FURNITURE BEING INSTALLED. SYSTEMS FURNITURE WILL BE INSTALLED A MIN. OF 2" OFF THE WALL FOR ADEQUATE FIBER AND ELECTRICAL CONNECTIONS. GENERAL CONTRACTOR'S DATA CONTRACTOR WILL BE RESPONSIBLE FOR RUNNING DATA CABLING WITHIN THE SYSTEMS FURNITURE AND PROVIDING THE FINAL TERMINATION POINT IN THE FURNITURE.
5. GENERAL CONTRACTOR TO ADD BACK BOARD TO SUPPORT WALL-MOUNTED MONITORS (M1) AND WHITE BOARDS (M2) IN LOCATIONS INDICATED ON FLOOR PLAN.
6. SEE SHEET TT102-FLOOR PLAN-AUDIO VISUAL FOR ADDITIONAL INFORMATION.
7. PROVIDE (2) FIRE EXTINGUISHERS BRACKET HUNG IN MECHANICAL ROOM.

FF&E SCHEDULE

MARK	NAME
C1	TASK CHAIR WITH ARMS
C2	GUEST CHAIR
D1	DESK WITH RIGHT RETURN 66" X 30"
D2	DESK WITH LEFT RETURN 66" X 30"
D3	INSTRUCTOR DESK 48" x 24"
M3	CLOCK BATTERY WALL-MOUNT
M4	WASTE DESK RECEPTACLE
S1	STORAGE FILE CABINET LATERAL 5H
S2	STORAGE TOWER 24" X 24" X 64H"
S3	VERTICAL STORAGE FILE CABINET 2 FILE DRAWERS BELOW HINGED DOOR SECTION WITH 2 SHELVES
S4	A/V CREDENZA 21"W X 25"D
S6	STORAGE CABINET DOUBLE DOOR 5H
T1	TRAINING TABLE 72" X 30"
WS1	WORKSTATION CORNER DESK - 3 CLUSTER
WS2	WORKSTATION CORNER DESK - 6 CLUSTER
WS3	WORKSTATION SINGLE 72" X 24"


A/V SCHEDULE

MARK	NAME
M1	TV WALL-MOUNT 54" (SEE A/V FLOOR PLANS)

EQUIPMENT SCHEDULE

MARK	NAME
M2	GLASS WHITEBOARD WITH MARKER TRAY (CFCI)

KEY PLAN

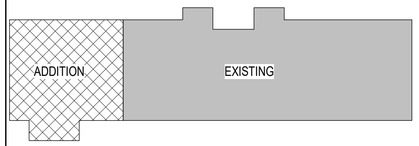

GRAPHIC SCALE(S)

1/4" = 1' - 0" 0 1' 5' 10' 15'

SYM	MISCELLANEOUS REVISIONS	DATE	APPR
1		01/10/2023	MHM

NAVFAC

SEAL

A/E INFO

APPROVED

FOR COMMANDER NAVFAC

ACTIVITY: Approved by Sofia Schwartz, Asset Management Branch Director, PWD G-F, MCIEAST-MCB Camp Lejeune, via Email

SATISFACTORY TO DATE: 10/05/2022

DES	DEP	DRW	MHM	CHK	VAP

PMOM	CJW/MDM
BRANCH MANAGER	JDW
CHIEF ENG/ARCH	EJA
FIRE PROTECTION	DSN

DEPARTMENT OF THE NAVY
NAVAL FACILITIES ENGINEERING SYSTEMS COMMAND
MIDLANT DC CORE

NAVAL FACILITIES ENGINEERING SYSTEMS COMMAND ~ MID-ATLANTIC
NAVAL STATION - NORFOLK, VA

CAMP LEJEUNE
JACKSONVILLE, NORTH CAROLINA

CULTURAL ASSIMILATION EXPANSION

FURNITURE PLAN - ADDITION

SCALE: AS NOTED

EPROJECT NO.: 1701640

CONSTR. CONTR. NO.


NAVFAC DRAWING NO.
12869932

SHEET 91 OF 142

IF101

DRAWFORM REVISION: 25 AUGUST 2020

11/02/2023 4:12:01 PM IF101
C:\Revit Local Files\P1553-1701640-R21_matthew.mhrvat1.rvt

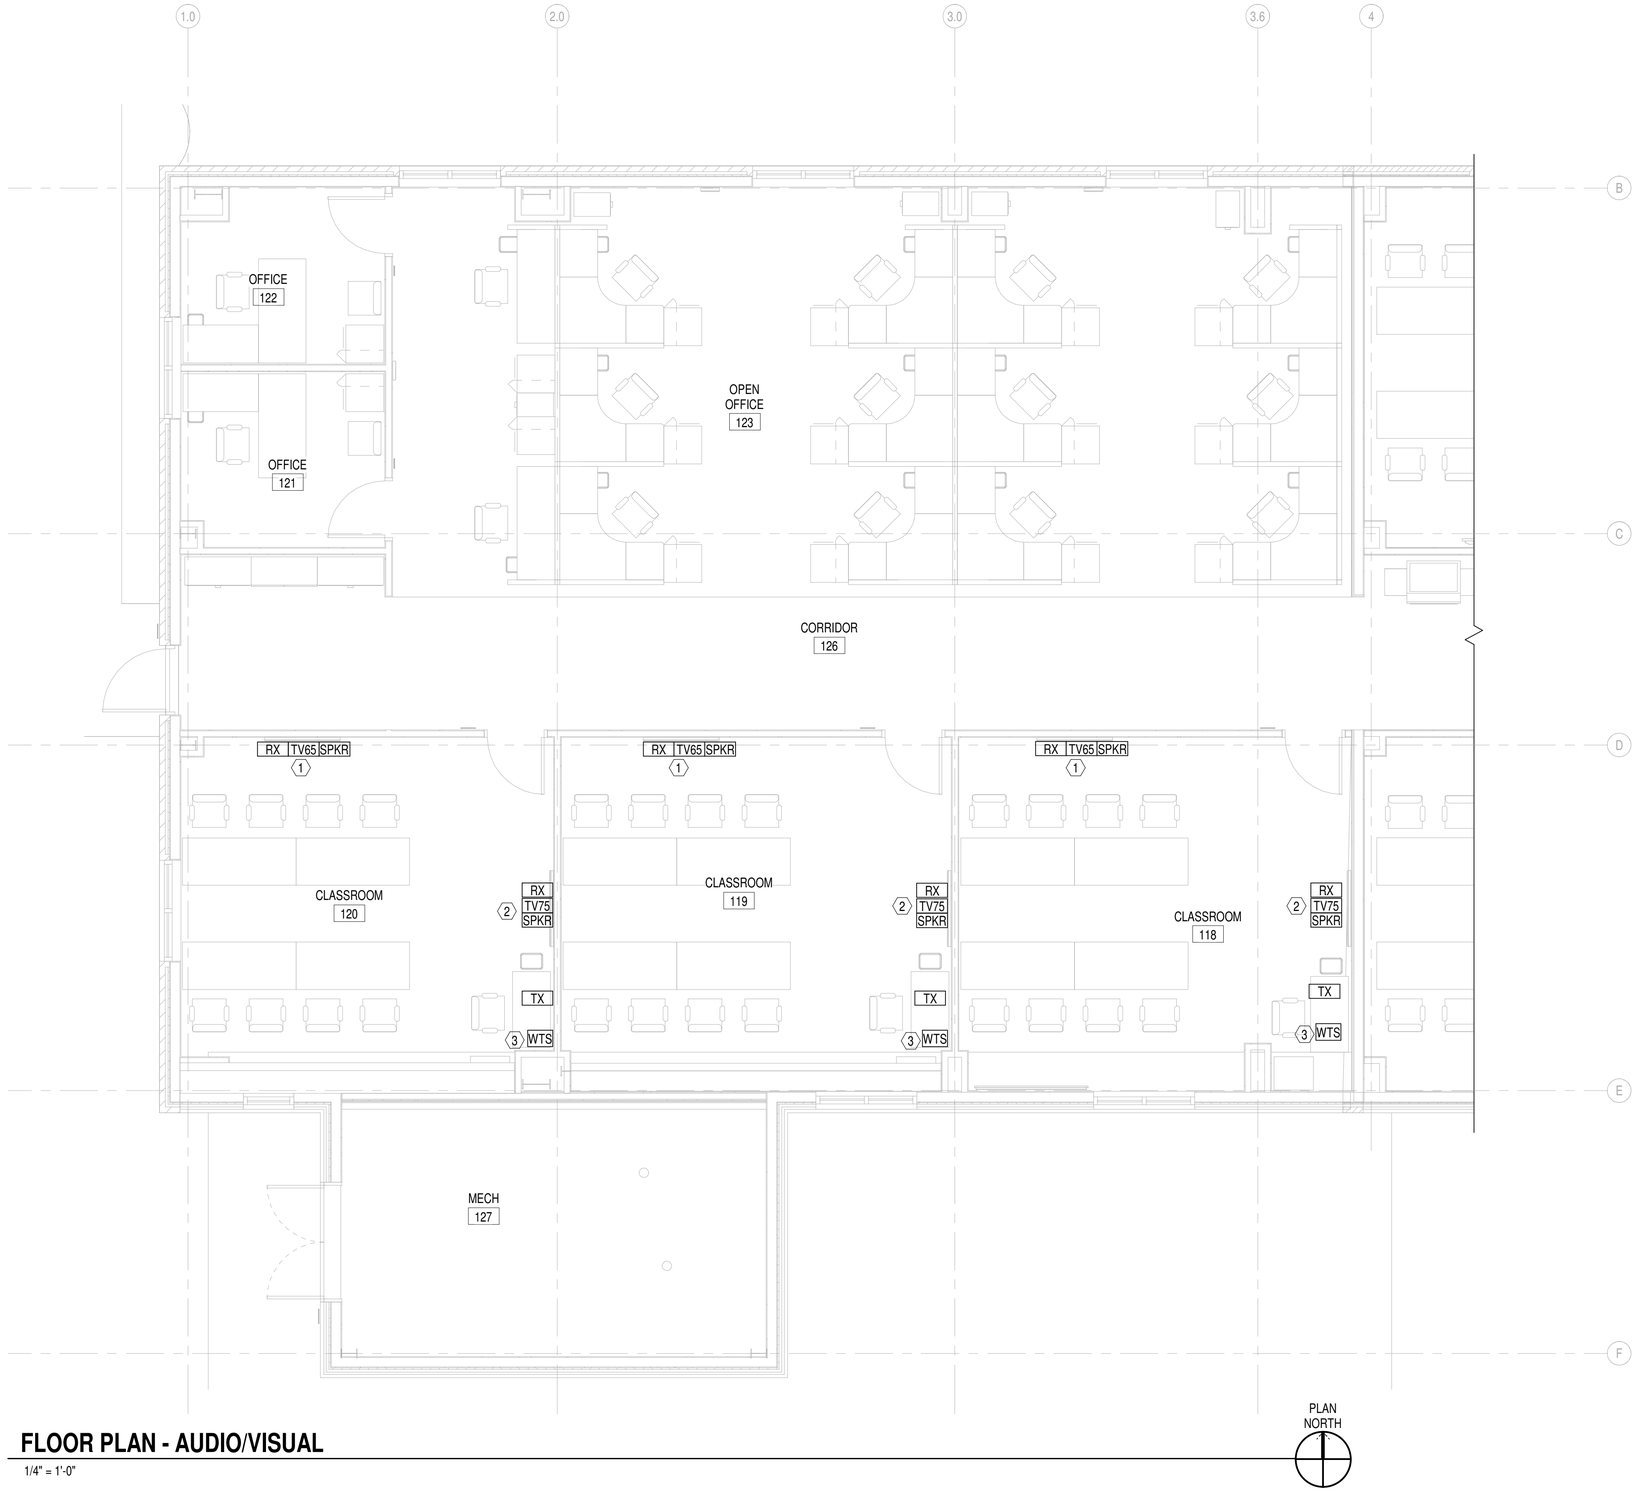

FLOOR PLAN - AUDIO/VISUAL

1/4" = 1'-0"

PLAN NORTH

GENERAL SHEET NOTES

1. COORDINATE ALL WORK IN FIELD PRIOR TO BEGINNING WORK.
2. COORDINATE MOUNTING HEIGHTS WITH OTHER TRADES AND CONTRACTING OFFICER PRIOR TO BEGINING WORK.
3. SEE ELECTRICAL SHEET EP101 AND TELECOMMUNICATIONS SHEET TT101 FOR COORDINATION OF RECEPTACLE AND EQUIPMENT LOCATIONS.
4. PROVIDE ALL EQUIPMENT AND APPURTENANCES FOR A COMPLETE AND USABLE SYSTEM.

KEYNOTES


(#)

1 WALL MOUNTED 65" LED TV, PROVIDE WITH MOUNT AND REQUIRED ACCESSORIES. (1)

2 WALL MOUNTED 75" LED TV, PROVIDE WITH MOUNT AND REQUIRED ACCESSORIES.

3 WALL MOUNTED TOUCHSCREEN WITH INPUT/OUTPUT SELECTOR

KEY PLAN

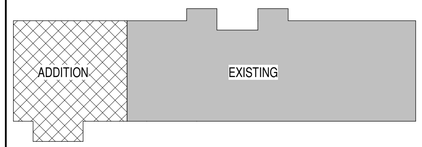

GRAPHIC SCALE(S)

1/4" = 1' - 0"

0 1' 5' 10' 15'

SYM	MISCELLANEOUS REVISIONS	DATE	APPR
1		01/10/23	JAS

SEAL

A/E INFO

APPROVED

FOR COMMANDER NAVFAC

ACTIVITY
Approved by Sofia Schwartz, Asset Management Branch Director, PWD G-F, MCIEAST-MCB Camp Lejeune, via Email

SATISFACTORY TO DATE 10/05/2022

DES	JDU	DRW	JDU	CHK	DKR

PM/DM	CJW/MDM
BRANCH MANAGER	JAS
CHIEF ENG/ARCH	EJA
FIRE PROTECTION	DSN

DEPARTMENT OF THE NAVY
NAVAL FACILITIES ENGINEERING SYSTEMS COMMAND
MID-LANT DC CORE

NAVAL FACILITIES ENGINEERING SYSTEMS COMMAND – MID-ATLANTIC
NAVAL STATION - NORFOLK, VA

CAMP LEJEUNE

JACKSONVILLE, NORTH CAROLINA

CULTURAL ASSIMILATION EXPANSION

FLOOR PLAN - AUDIO/VISUAL

SCALE:	AS NOTED
EPROJECT NO.:	1701640
CONSTR. CONTR. NO.	
NAVFAC DRAWING NO.	12869981
SHEET	140 OF 142

TT102

DRAWFORM REVISION: 25 AUGUST 2020

TT102
1/5/2023 3:44:39 PM
C:\Revit Local Files\P1553-17016400-E-R21_clayton.obrien.rvt